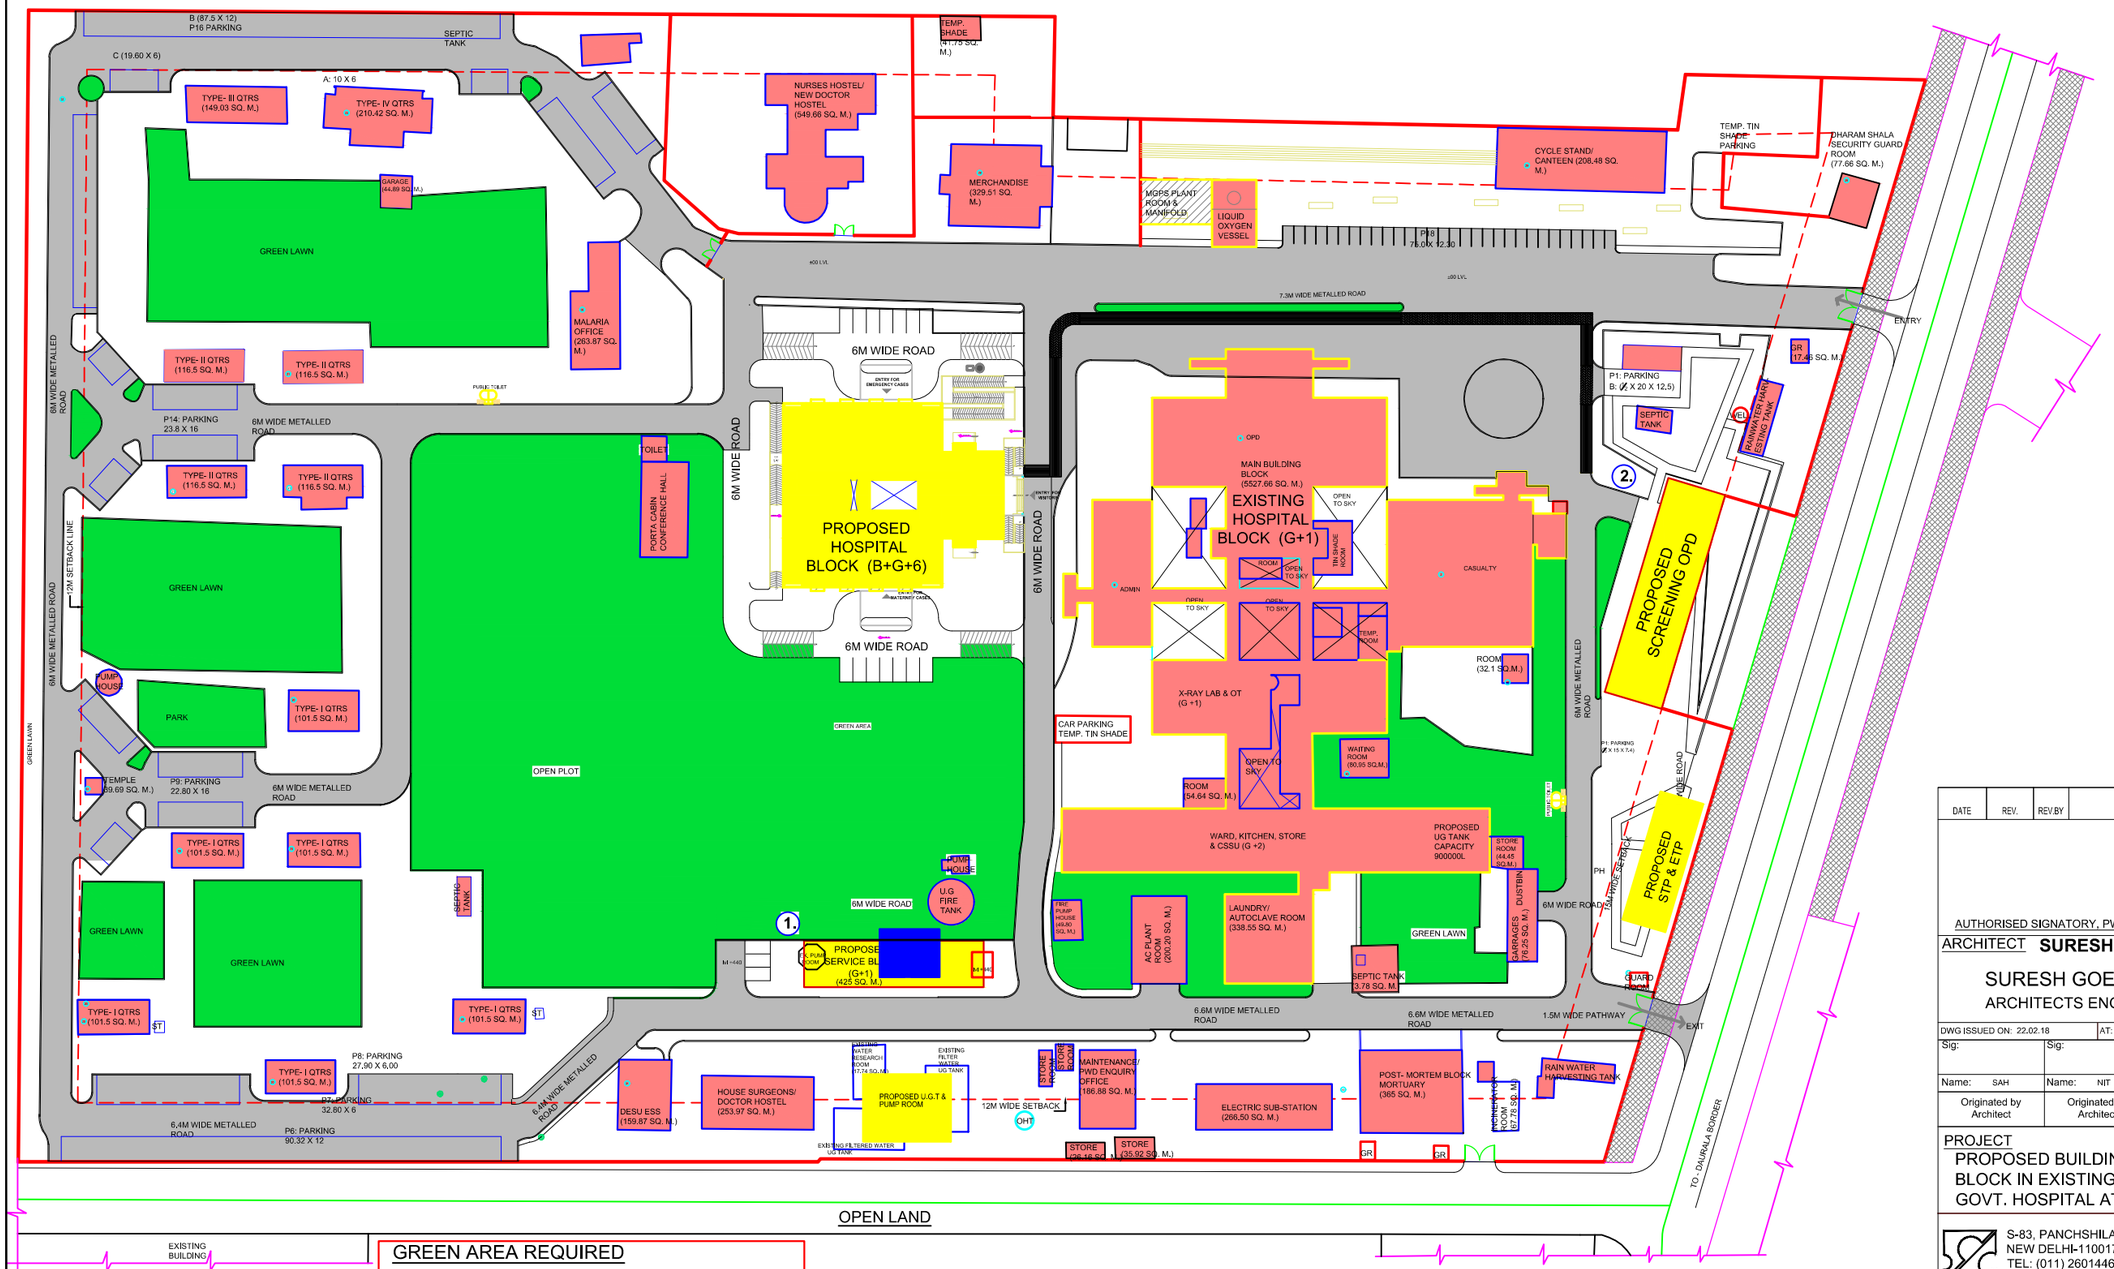

GREEN AREA REQUIRED

=1/2 (PLOT AREA - PERMISSIBLE GR.COVD.)

=1/2 (78338.88 - 31335.552

=1/2 47003.328

=23501.664 SQ MT.

GREEN AREA PROVIDED

=PLOT AREA - (GROUND COVERAGE + ROAD AREA + PARKING AREA)

=78338.88 - (13993.01 + 12116.05 + 8489.74)
=78338.88 - 34598.80
=43740.08 SQ MT.

LEGEND

1.	PROPOSED WORK	
2.	EXISTING WORK TO BE DEMOLISHED	
3.	EXISTING WORK TO BE RETAINED	
4.	AREA UNDER ROAD WIDENING	
5.	BASEMENT PORTION	
6.	SET BACK LINE	

DATE	REV.	REV.BY	DESCRIPTION	DATE	NOS.	ISSUED TO

AUTHORISED SIGNATORY, PWD | SIGNATURE OF ARCHITECT

ARCHITECT **SURESH GOEL - CA-75/205. LN A328**

SURESH GOEL & ASSOCIATES
ARCHITECTS ENGINEERS PLANNERS

DWG ISSUED ON: 22.02.18	AT: NEW DELHI		PROJECT CODE
Sig:	Sig:	Sig:	15014
Name: SAH	Name: NIT	Name: BBL	BUILDING CODE
Originated by Architect	Originated by Architect	Checked by Engineer	

PROJECT
PROPOSED BUILDING PLANS OF NEW HOSPITAL BLOCK IN EXISTING RAO TULA RAM MEMORIAL GOVT. HOSPITAL AT JAFFERPUR, DELHI

S-83, PANCHSHILA PARK
NEW DELHI-110017
TEL: (011) 26014466, 26016341
MAIL:n_goel@vsnl.com

AR. SURESH GOEL
CHIEF ARCHITECT

NOUS HOSPITAL CONSULTANT (P)Ltd.
31, SHOPPING CENTRE GULMOHAR PARK, DELHI -110092
TEL: (011) 26858017
E-MAIL: nousdoc@gmail.com

DR. K.B. SOOD
MEDICAL CONSULTANT

SUBMISSION DRAWING

W S N E

BUILDING TYPE:	GOVT. HOSPITAL
DRAWING TITLE:	LANDSCAPE PLAN
DRAWING NUMBER:	15015-S5-LP-001