Part of Topo Sheet No.- 43P/2
(NOT AVAILABLE)
SCALE -: 1= 1500

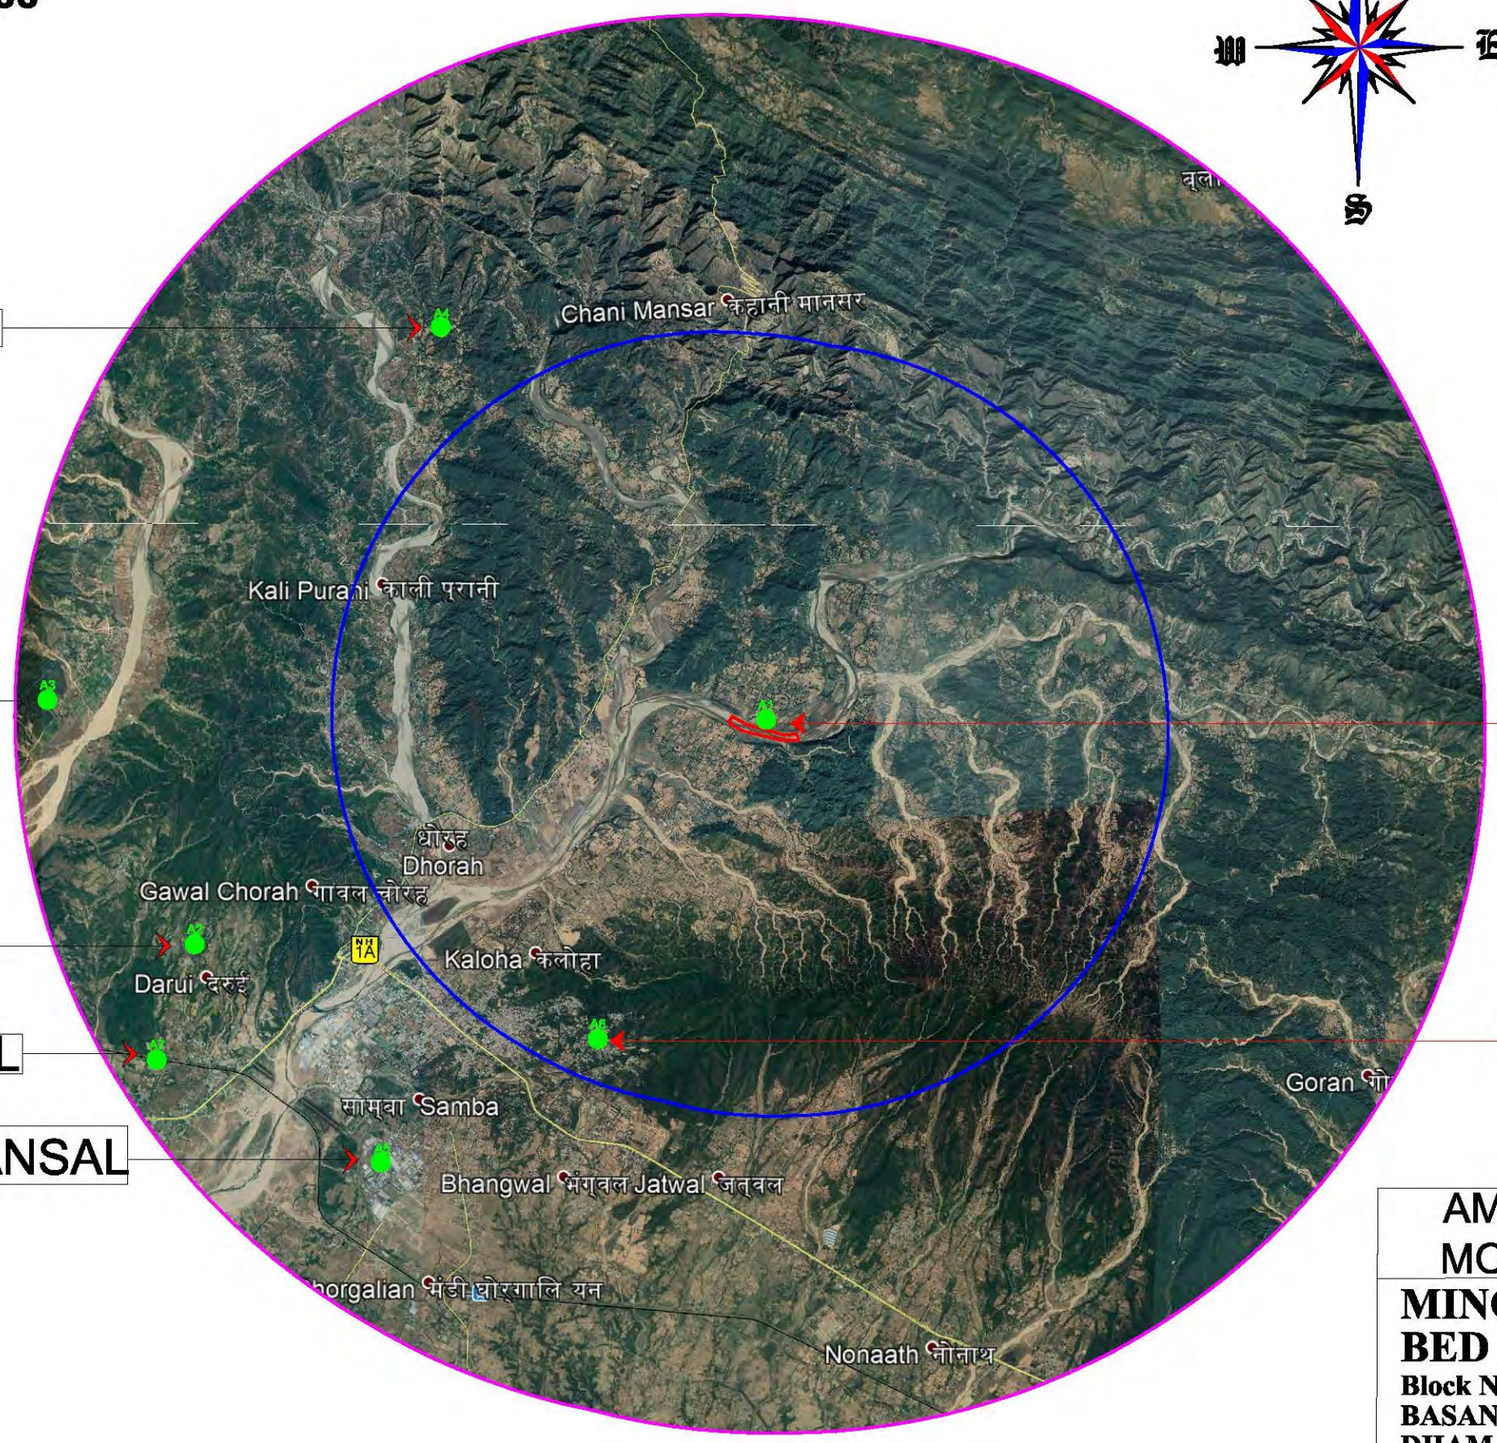

LEGEND

S.No.	SYMBOL	DESCRIPTION
1.		PROJECT SITE
2.		05K.M. BOUNDARY
3.		10K.M. BOUNDARY
4.	A1	AMBIENT AIR QUALITY MONITORING STATIONS
5.	S1	SOIL QUALITY MONITORING LOCATIONS
6.	N1	AMBIENT NOISE QUALITY MONITORING STATIONS
7	GW1	GROUND WATER QUALITY MONITORING LOCATIONS
8.	SW1	SURFACE WATER QUALITY MONITORING LOCATIONS

AMBIENT AIR QUALITY MONITORING STATIONS

MINOR MINERAL(RIVER BED MATERIAL)
Block No. 3/1, (Area- 5.78 ha.),
BASANTAR RIVER DOWNSTREAM CHAK DHAM, SAMBHA

Mr. Naresh Sharma
S/o Swaran Dass Sharma

Part of Topo Sheet No.- 43P/2
(NOT AVAILABLE)
SCALE -: 1= 1500

N
W
E
S

LEGEND

1		LEASE BOUNDARY
2		05K.M. BOUNDARY
3		10K.M. BOUNDARY
4		MAJOR ROAD

10 KM BUFFER STUDY AREA

MINE SITE

10 KM BUFFER STUDY AREA

MINOR MINERAL(RIVER BED MATERIAL)
Block No. 3/1, (Area- 5.78 ha.),
BASANTAR RIVER DOWNSTREAM CHAK DHAM, SAMBHA

Mr. Naresh Sharma
S/o Swaran Dass Sharma

Part of Topo Sheet No.- 43P/2
(NOT AVAILABLE)
SCALE -: 1= 1500

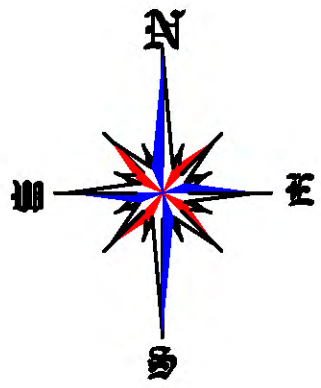

LEGEND

1		LEASE BOUNDARY
2		05K.M. BOUNDARY
3		10K.M. BOUNDARY
4		MAJOR ROAD

MINE SITE

NO CREMATION AREA
NEAR TO MINE SITE

MINOR MINERAL(RIVER BED MATERIAL)
Block No. 3/1, (Area- 5.78 ha.),
BASANTAR RIVER DOWNSTREAM CHAK DHAM, SAMBHA

Mr. Naresh Sharma
S/o Swaran Dass Sharma

Part of Topo Sheet No.- 43P/2
(NOT AVAILABLE)
SCALE -: 1= 1500

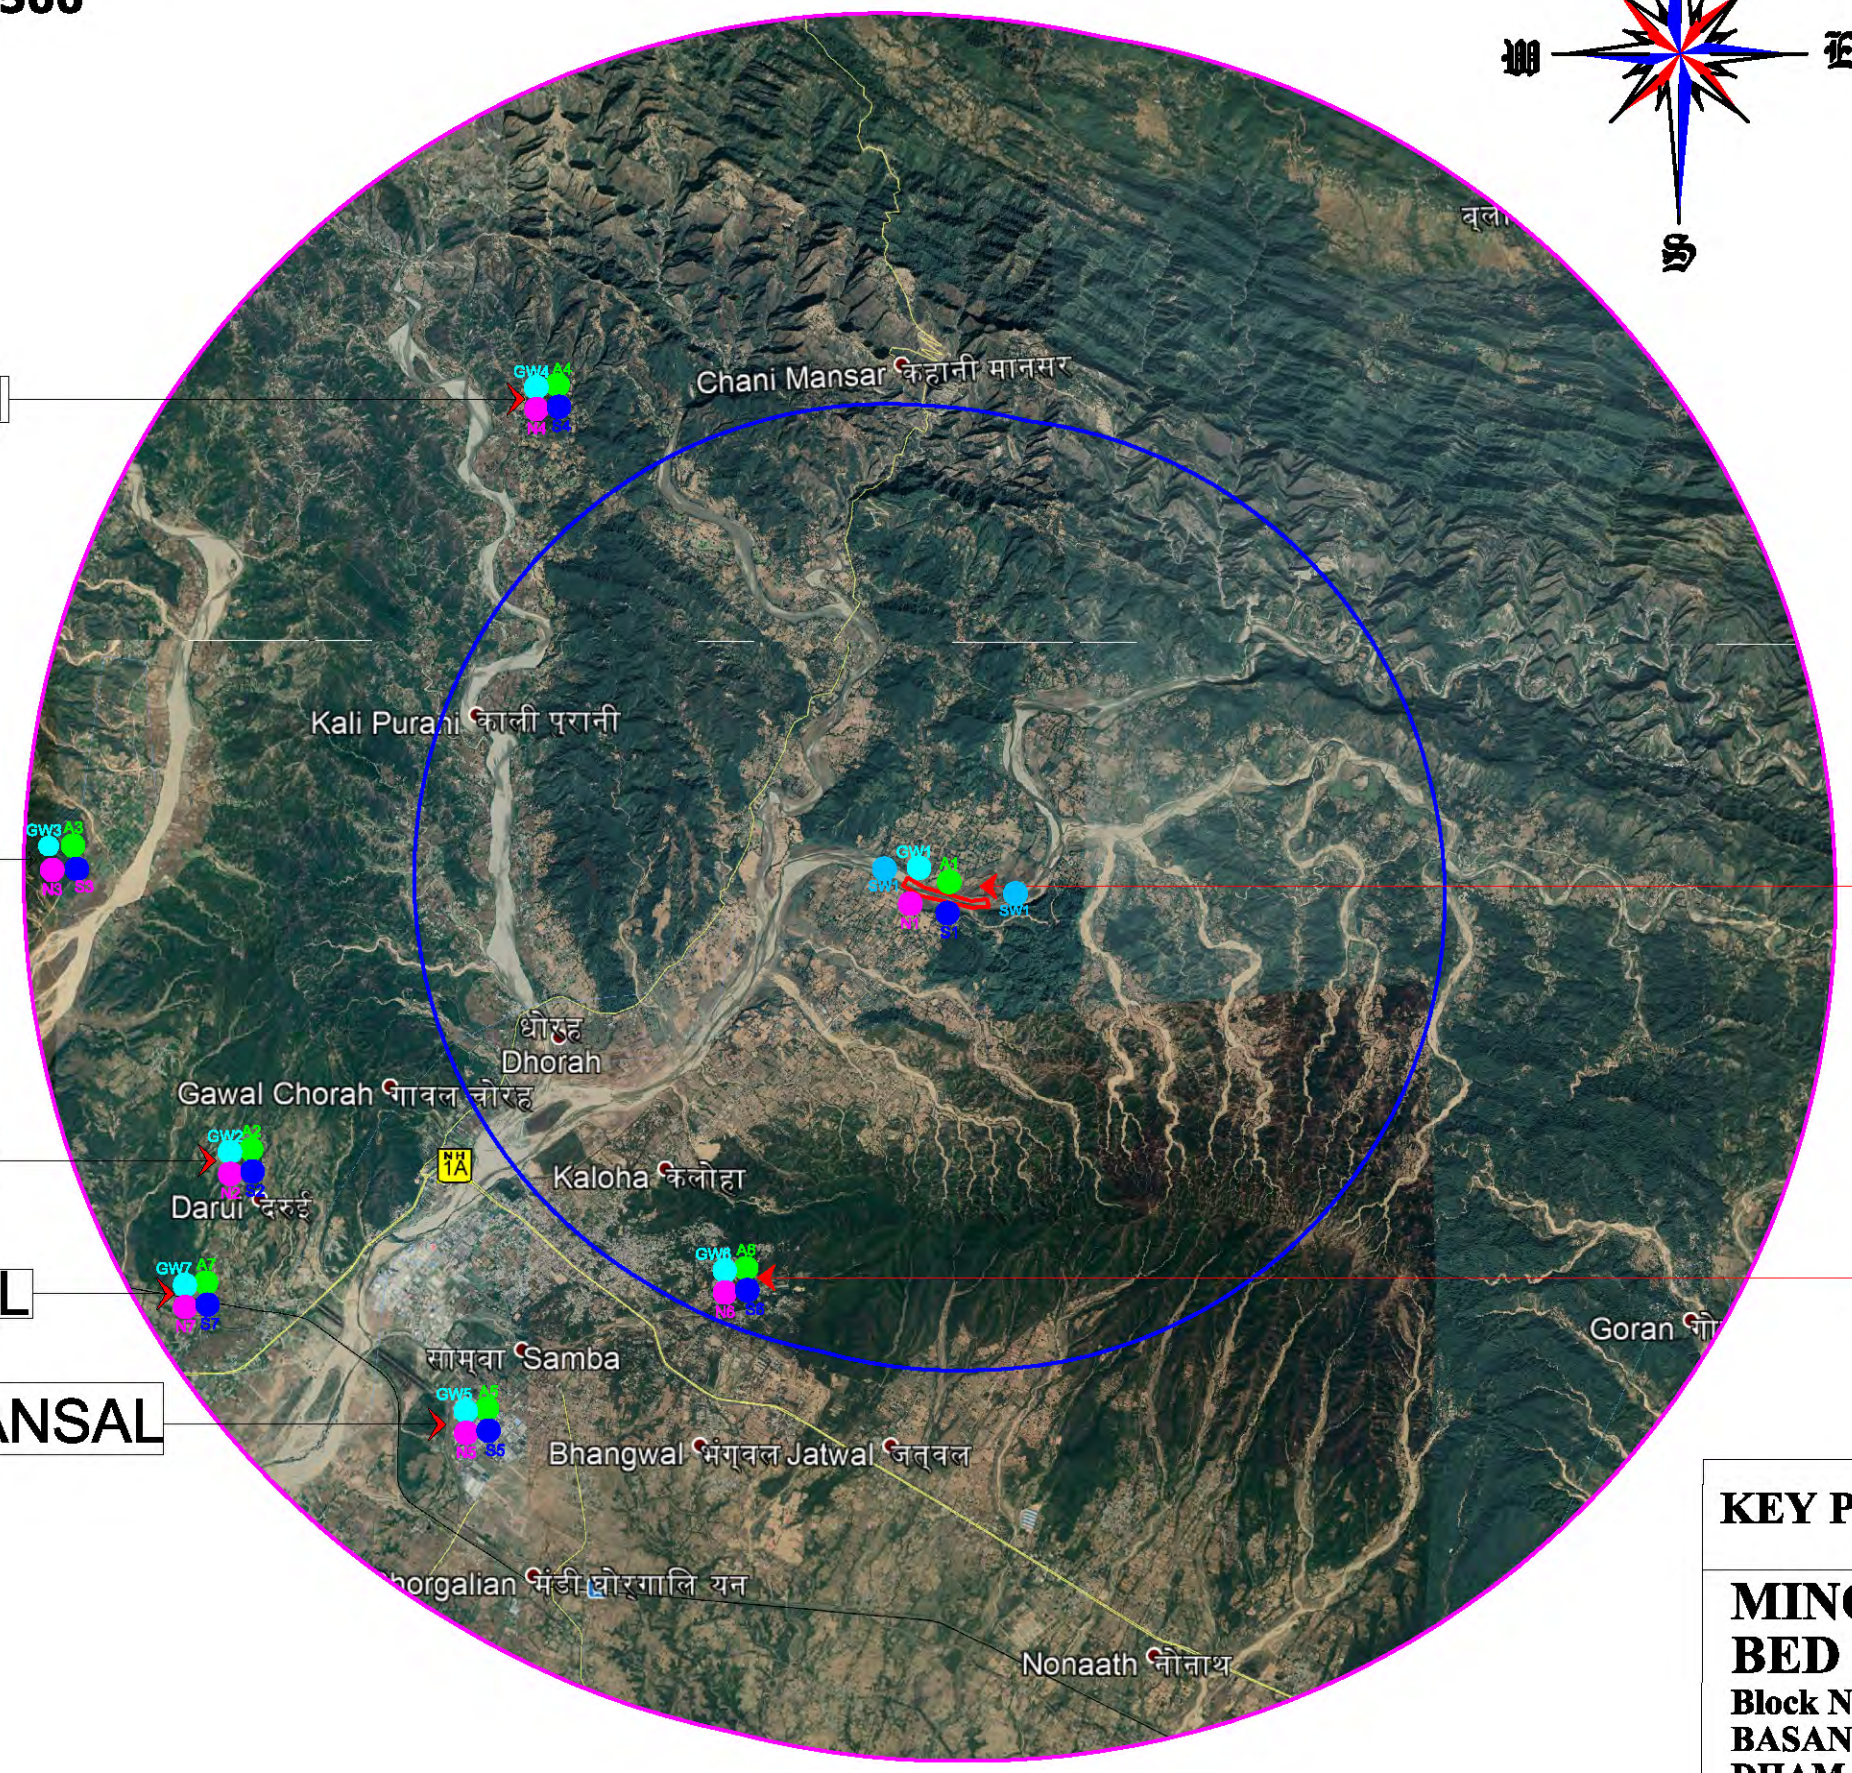

LEGEND

S.No.	SYMBOL	DESCRIPTION
1.		PROJECT SITE
2.		05K.M. BOUNDARY
3.		10K.M. BOUNDARY
4.	A1	AMBIENT AIR QUALITY MONITORING STATIONS
5.	S1	SOIL QUALITY MONITORING LOCATIONS
6.	N1	AMBIENT NOISE QUALITY MONITORING STATIONS
7	GW1	GROUND WATER QUALITY MONITORING LOCATIONS
8.	SW1	SURFACE WATER QUALITY MONITORING LOCATIONS

KEY PLAN OF MONITORING STATIONS

MINOR MINERAL(RIVER BED MATERIAL)

Block No. 3/1, (Area- 5.78 ha.),
BASANTAR RIVER DOWNSTREAM CHAK DHAM, SAMBHA

Mr. Naresh Sharma
S/o Swaran Dass Sharma

Part of Topo Sheet No.- 43P/2
(NOT AVAILABLE)
SCALE -: 1= 1500

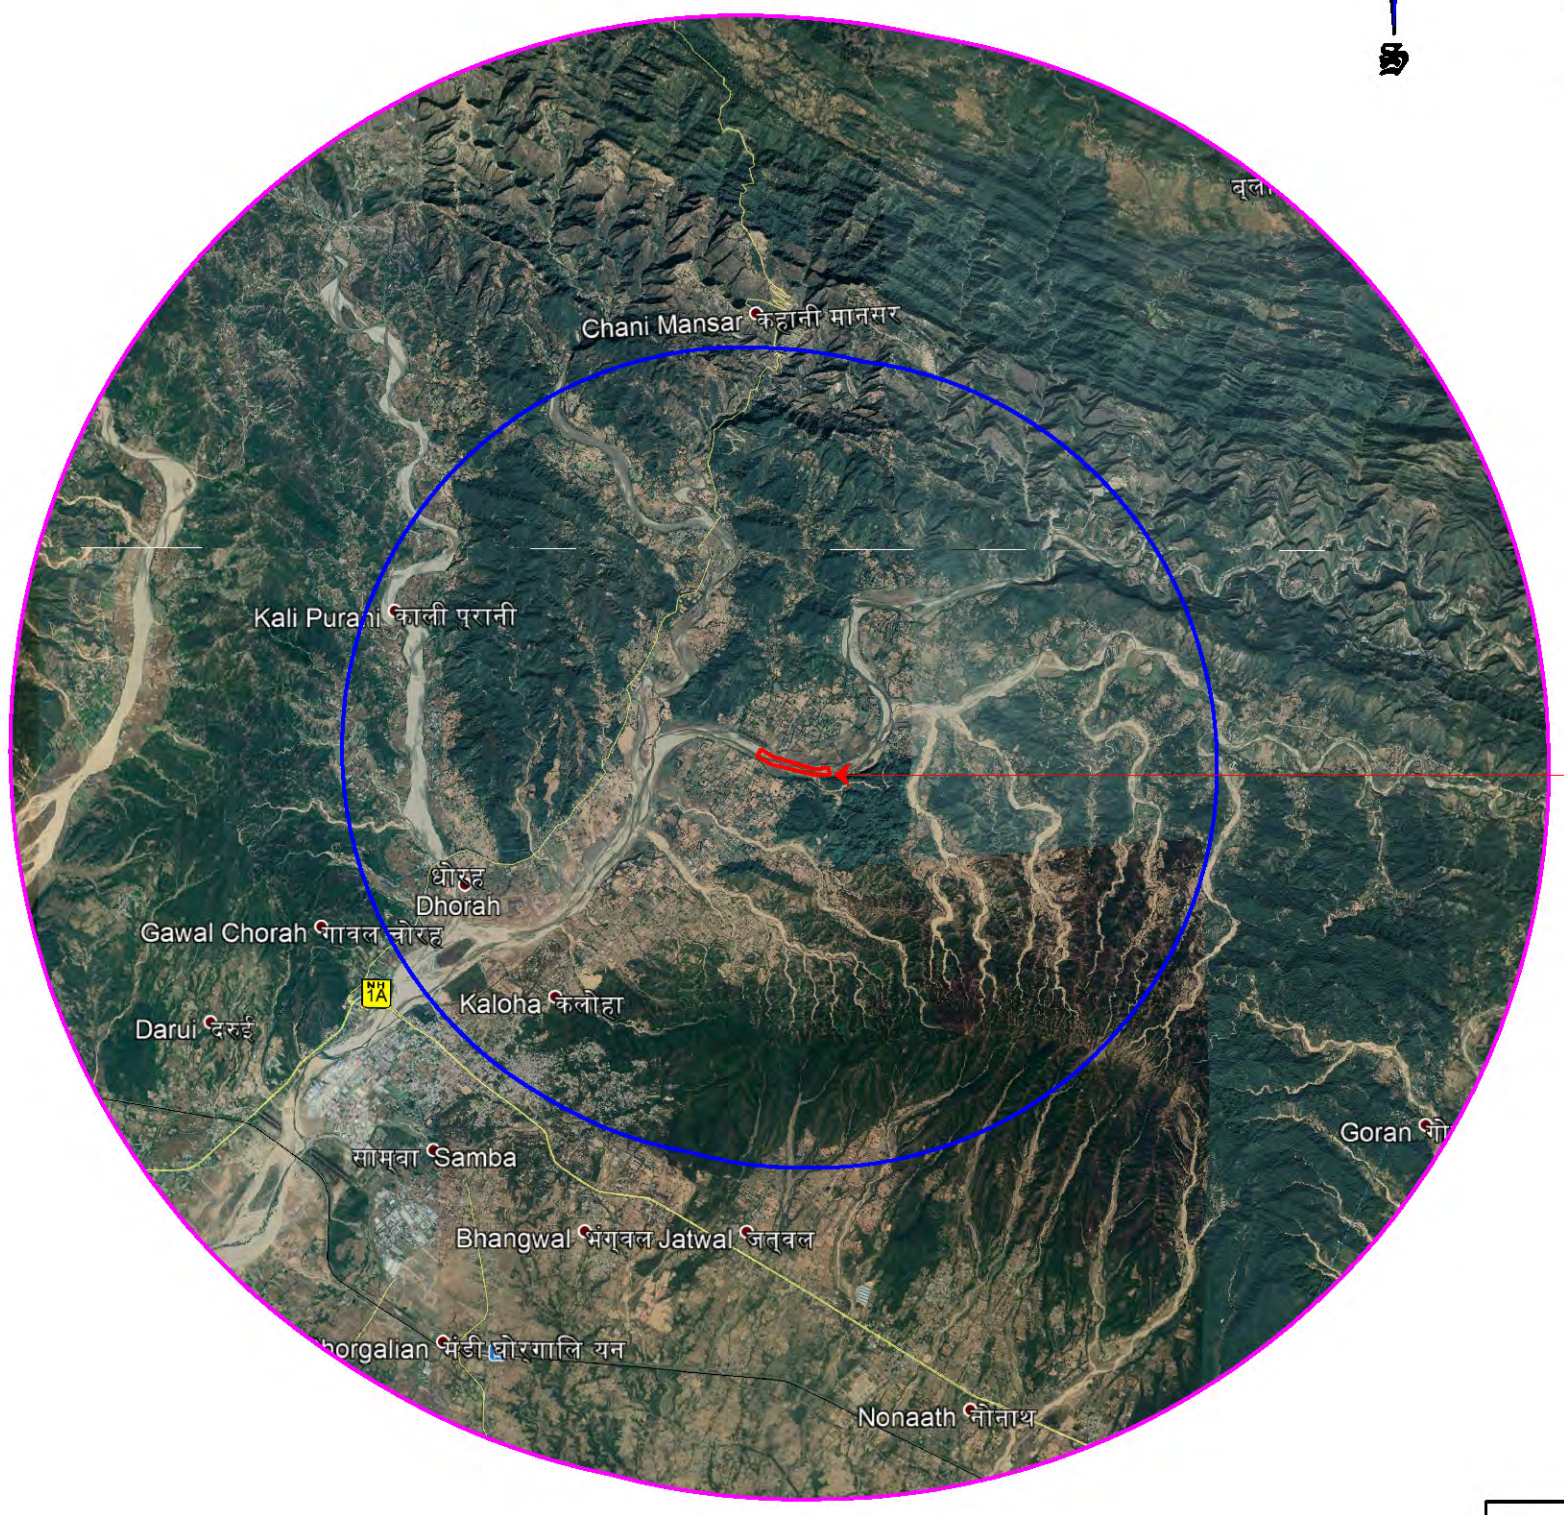

LEGEND

1		LEASE BOUNDARY
2		05K.M. BOUNDARY
3		10K.M. BOUNDARY
4		MAJOR ROAD

MINOR MINERAL(RIVER BED MATERIAL)
Block No. 3/1, (Area- 5.78 ha.),
BASANTAR RIVER DOWNSTREAM CHAK DHAM, SAMBHA

Mr. Naresh Sharma
S/o Swaran Dass Sharma

LEGEND

1		LEASE BOUNDARY
2		METAL ROAD
3		KACHA ROAD

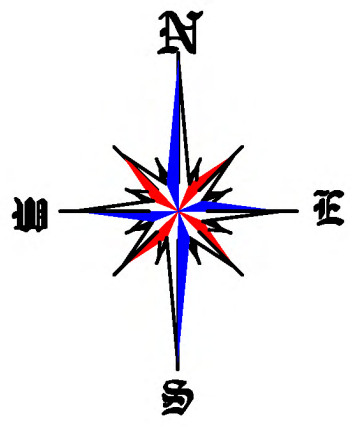

ROUTE MAP

MINOR MINERAL(RIVER BED MATERIAL)
Block No. 3/1, (Area- 5.78 ha.),
BASANTAR RIVER DOWNSTREAM CHAK DHAM, SAMBHA

Mr. Naresh Sharma
S/o Swaran Dass Sharma