(17)

PLAN SHOWING MINOR MINERAL BLOCK IN MENDHAR RIVER UP STREAM CHAJJLA BRIDGE, DISTT. POONCH (PLAN-I)

AREA = 6.57 Hectare

SCALE:- 1:3000

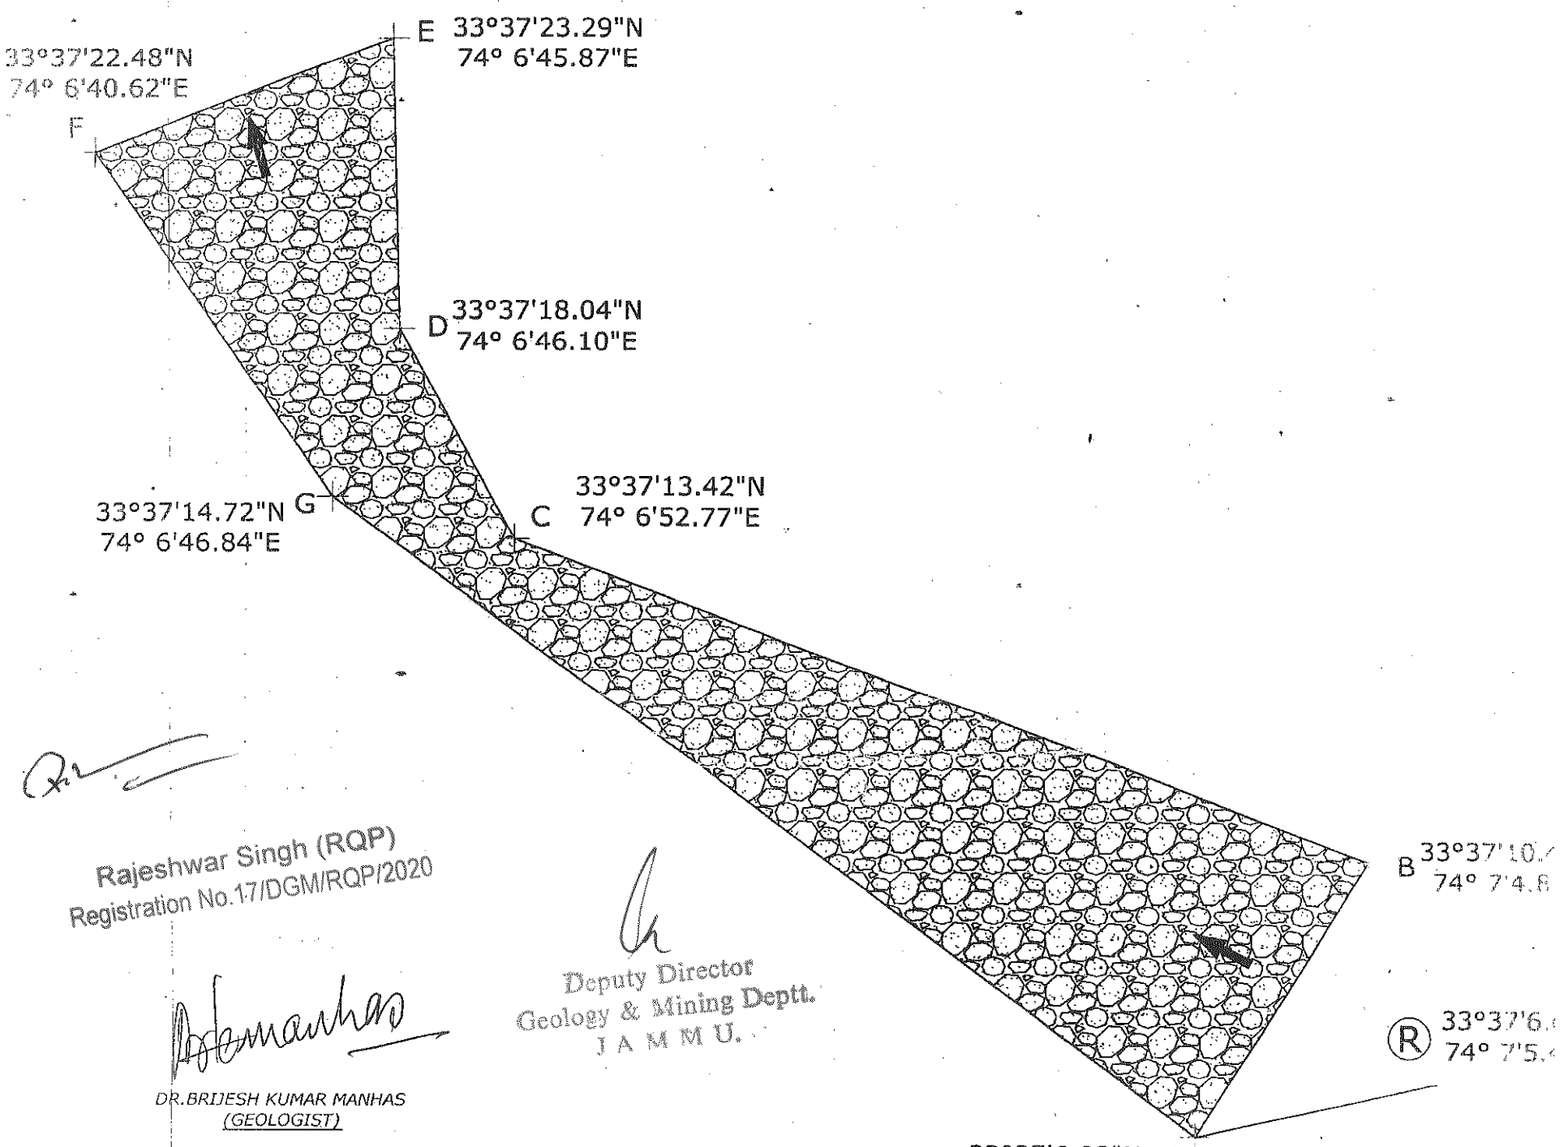

Rajeshwar Singh (RQP)
Registration No.17/DGM/RQP/2020

Deputy Director
Geology & Mining Deptt.
J A M M U.

DR.BRIJESH KUMAR MANHAS
(GEOLOGIST)

KEY PLAN
SCALE:- N.T.S

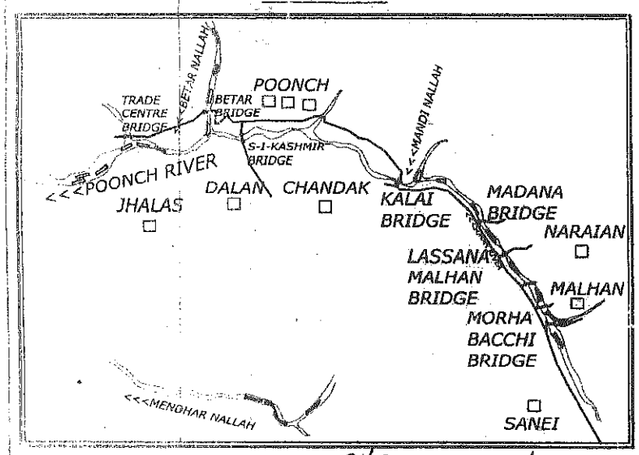

INDEX:-

STATION		BEARING	DISTANCE
FROM	TO		
R	A	257°	121 m
A	B	32°	159 m
B	C	291°	443 m
C	D	332°	117 m
D	E	359°	142 m
E	F	249°	155 m
F	G	146°	203 m
G	A	127°	523 m

REFERENCE POINT:- Ⓡ 33°37'6.0
TAJ STONE CRUSHER ON THE 74° 7'5.4
LEFT BANK OF MENDHAR NALLAH

LEGEND:-

1.	PLAN AREA
2.	SAND / BOULDER (RBM)
3.	ROAD/ EXIT POINT
4.	HABITATION
5.	RIVER FLOW

DEPARTMENT OF GEOLOGY & MINI
JAMMU & KASHMIR
GOVERNMENT.

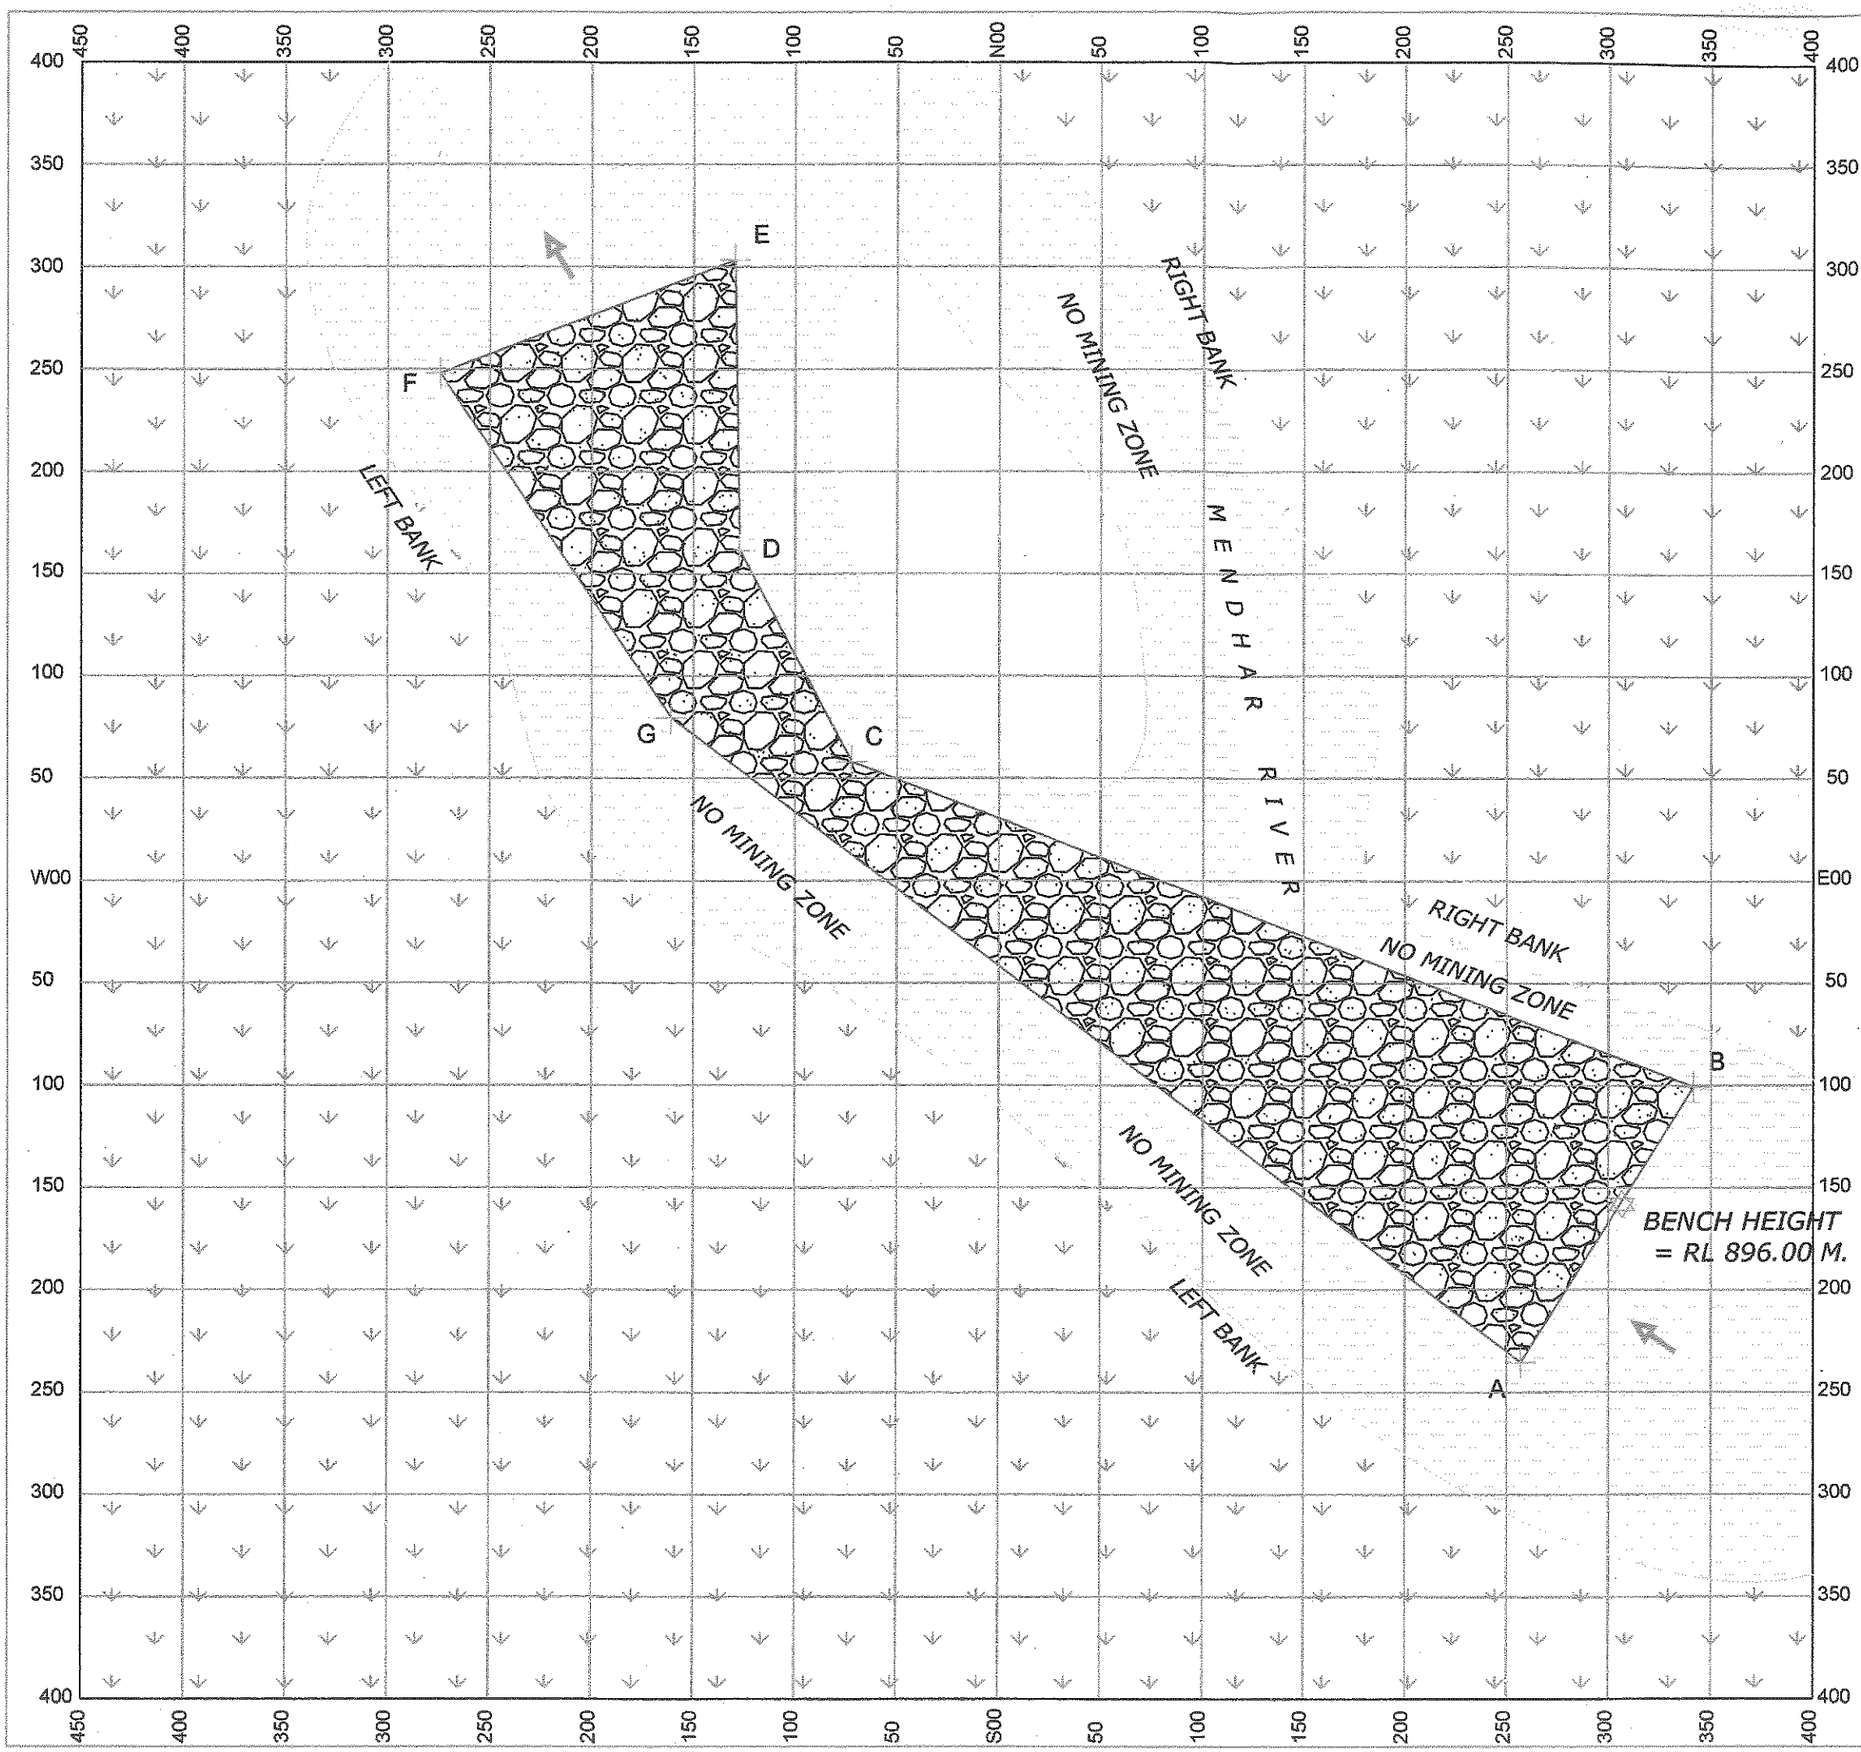

Geology & Mining Deptt.
J A M M U.

LEGEND:-

S.NO.	PARTICULARS	SYMBOLS
1.	LEASE BOUNDARY	
2.	RIVER BED MATERIAL (RBM)	
3.	BENCH HEIGHT	R.L. 896.00
4.	NALLAH	
5.	RIVER FLOW	
6.	ROAD	
7.	FIELD	

MINOR MINERAL BLOCK IN MENDHAR RIVER UPSTREAM CHAJJLA BRIDGE, DISTRICT POONCH. (PLAN-I)
AREA = 6.57 HECTARES

APPLICANT:-	*M/S AGGARWAL MINES R/O 328 DEFENCE COLONY CHHATWAL TEHSIL & DISTRICT PATHANKOT, PUNJAB.*
SHEET TITLE:-	***GEOLOGICAL SURFACE PLAN***
SCALE:- 1:3000	*PLATE NO. 3*

PREPARED BY:- RAJESHWAR SINGH (RQP)
RQP NO. 17/DGM/RQP/2020 DATE OF EXP. 05.07.2029

SIG:- Rajeshwar Singh (RQP)
Registration No.17/DGM/RQP/2020

1st. YEAR PRODUCTION PLAN

INDEX CONTOUR
VALUE = 896.00 M.

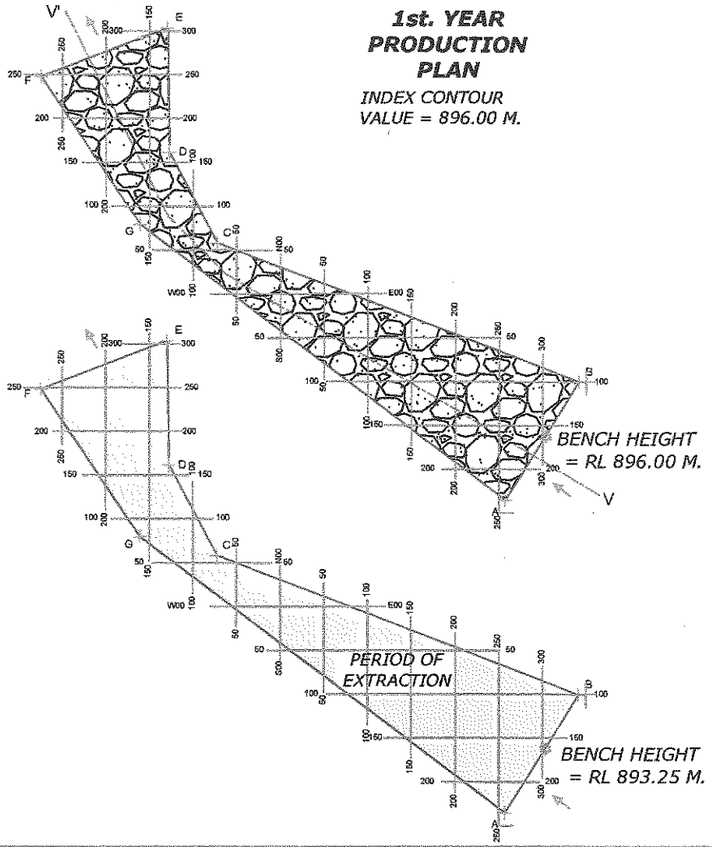

2nd. YEAR PRODUCTION PLAN

INDEX CONTOUR
VALUE = 896.00 M.

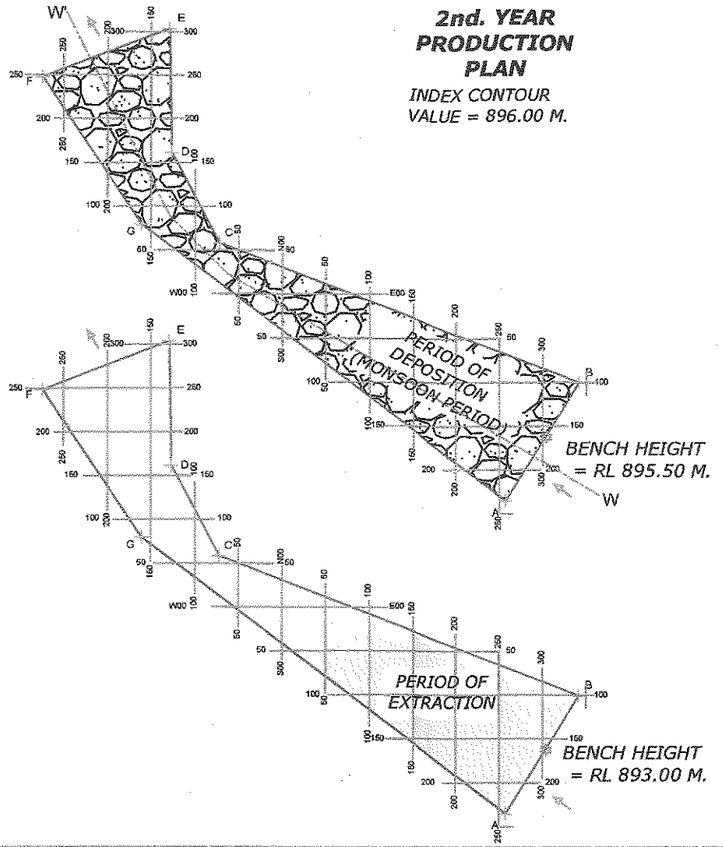

3rd. YEAR PRODUCTION PLAN

INDEX CONTOUR
VALUE = 896.00 M.

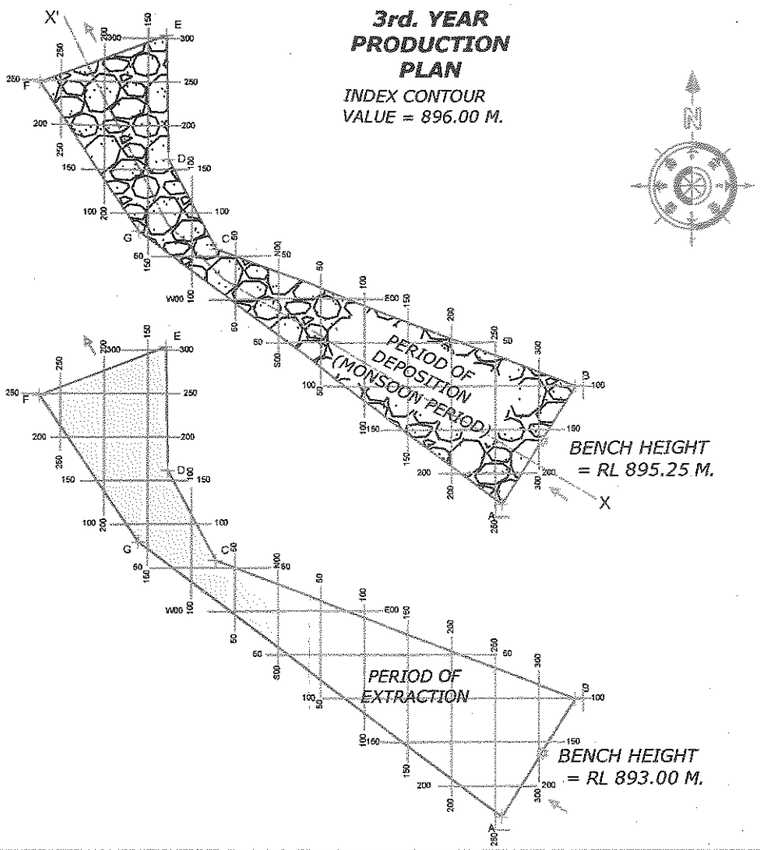

4th. YEAR PRODUCTION PLAN

INDEX CONTOUR
VALUE = 896.00 M.

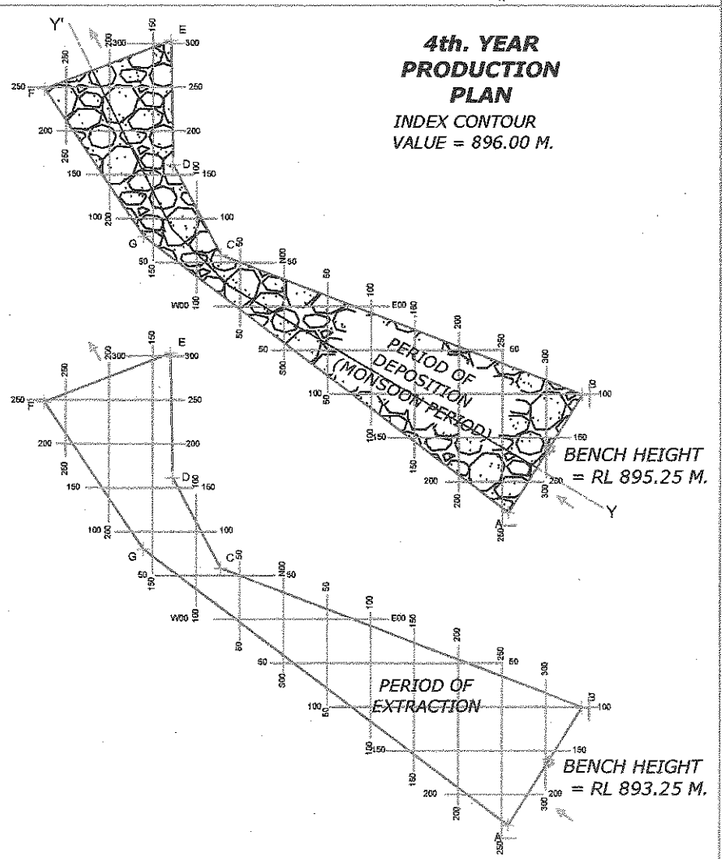

5th. YEAR PRODUCTION PLAN

INDEX CONTOUR
VALUE = 896.00 M.

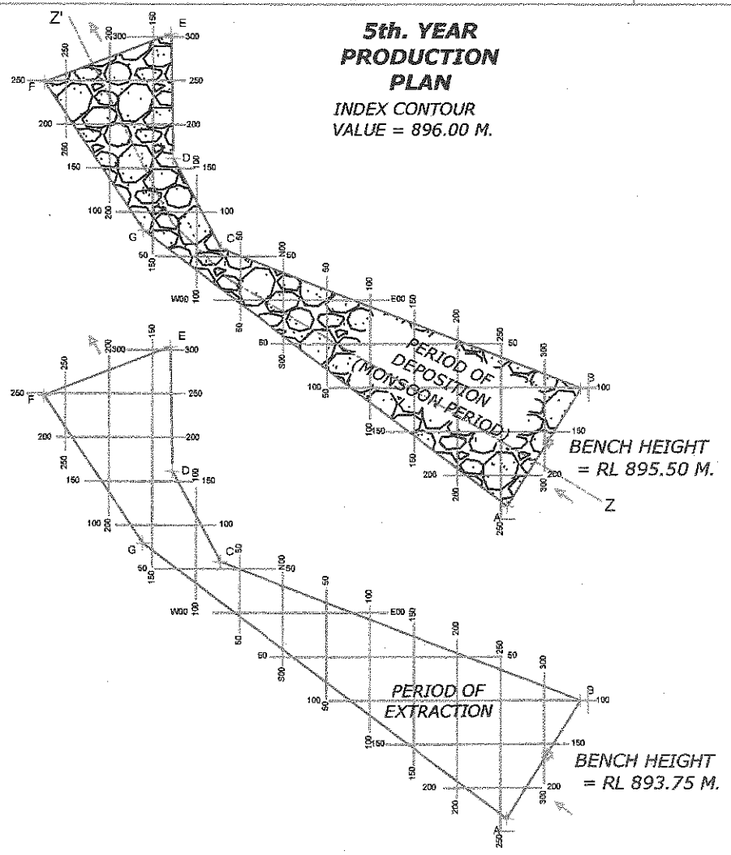

YEARS WISE PRODUCTION

1st.YEAR	2nd.YEAR	3rd.YEAR	4th.YEAR	5th.YEAR

LEGEND:-

S.NO.	PARTICULARS	SYMBOLS
1.	LEASE BOUNDARY	
2.	RIVER BED MATERIAL (RBM)	
3.	BENCH HEIGHT	896.00
4.	SECTION	
5.	RIVER FLOW	

MINOR MINERAL BLOCK IN MENDHAR RIVER UPSTREAM CHAJJLA BRIDGE, DISTRICT POONCH. (PLAN-I) AREA = 6.57 HECTARES

APPLICANT:-	M/S AGGARWAL MINES R/O 328 DEFENCE COLONY CHHATWAL TEHSIL & DISTRICT PATHANKOT, PUNJAB.
SHEET TITLE:-	**CYCLE OF FIVE YEARS PRODUCTION PLAN**
SCALE:-1:7000	PLATE NO. 4

PREPARED BY:- RAJESHWAR SINGH (RQP)
RQP NO. 17/DGM/RQP/2020 DATE OF EXP. 05.07.2019
SIG:- Rajeshwar Singh (RQP) Registration No.17/DGM/RQP/2020

Deputy Director
Geology & Mining Deptt
J A M M U.

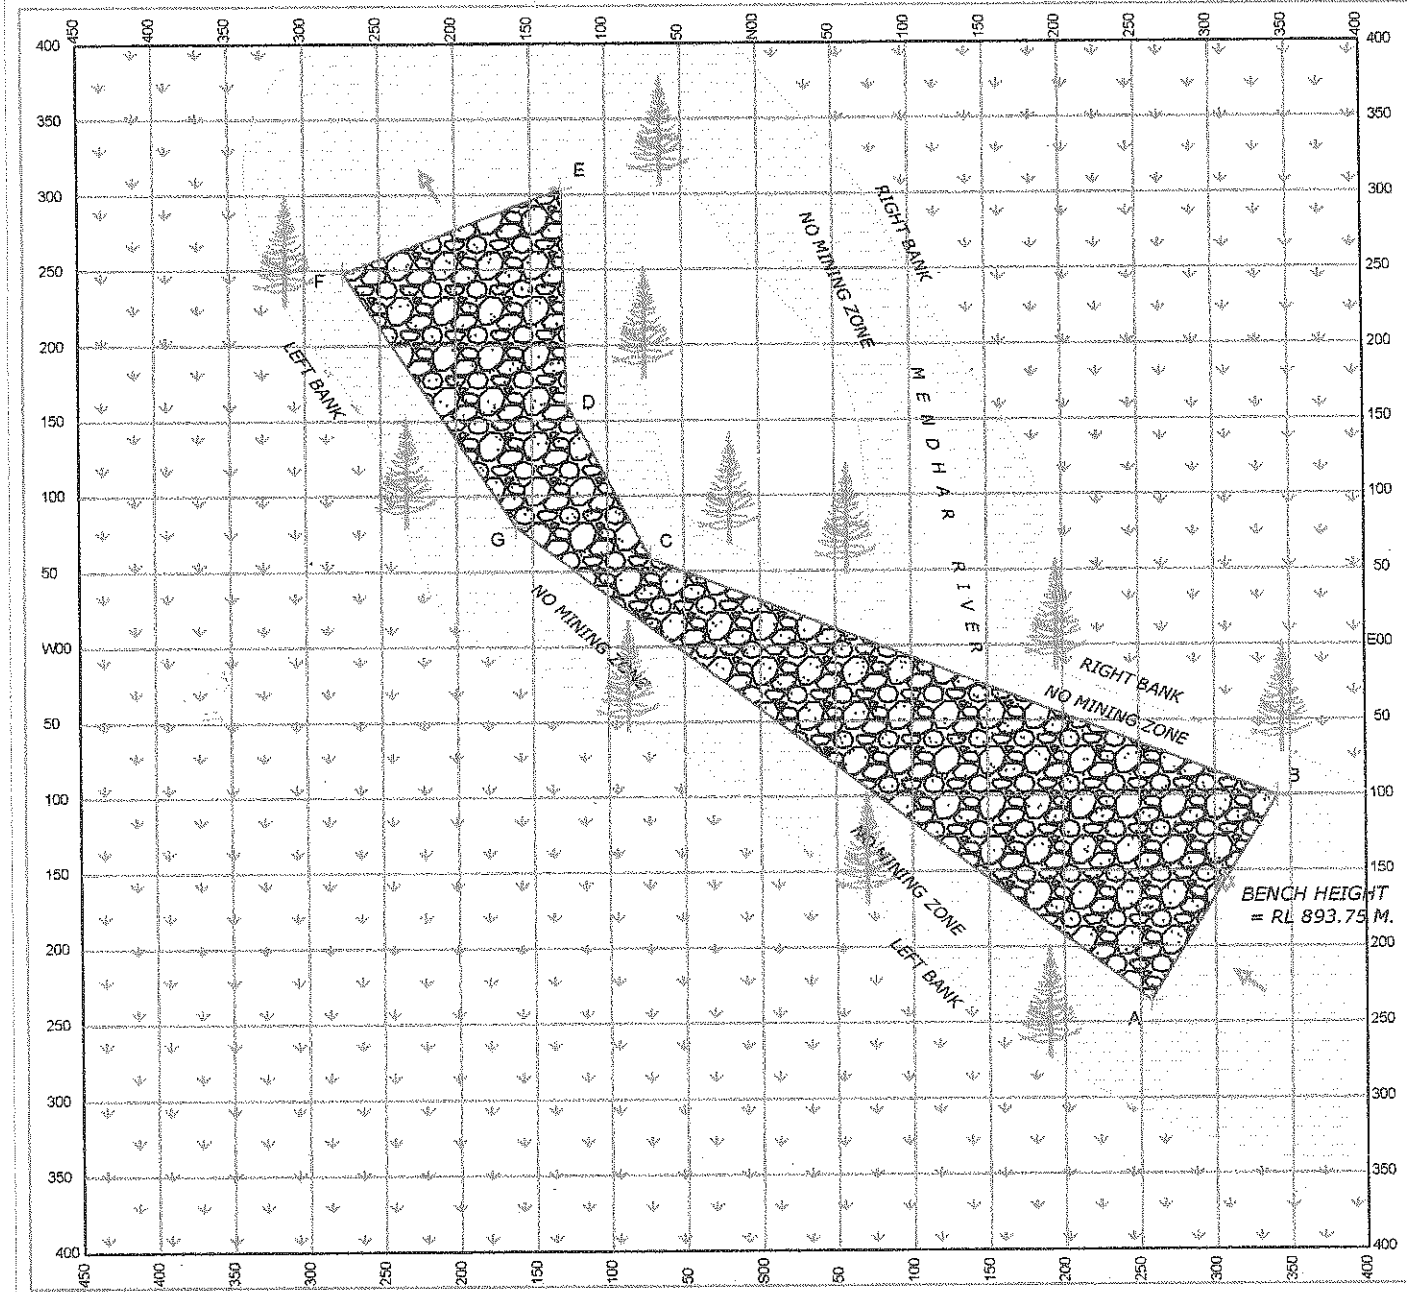

Deputy Director
Geology & Mining Deptt.
J A [illegible]

LEGEND:-

S.NO.	PARTICULARS	SYMBOLS
1.	LEASE BOUNDARY	
2.	RIVER BED MATERIAL (RBM)	
3.	BENCH HEIGHT	R.L. 893.75
4.	NALLAH	
5.	RIVER FLOW	
6.	ROAD	
7.	FIELD	

MINOR MINERAL BLOCK IN MENDHAR RIVER UPSTREAM CHAJJLA BRIDGE, DISTRICT POONCH, (PLAN-I) AREA = 6.57 HECTARES.

APPLICANT:-	*M/S AGGARWAL MINES R/O 328 DEFENCE COLONY CHHATWAL TEHSIL & DISTRICT PATHANKOT, PUNJAB.*
SHEET TITLE:-	***FINAL MINE CLOSURE PLAN***
SCALE:- 1:5000	*PLATE NO. 7*

PREPARED BY:- RAJESHWAR SINGH (RQP)
RQP NO. 17/DGM/RQP/2020 DATE OF EXP. 05.07.2029

SIG:-

Rajeshwar Singh (RQP)
Registration No. [illegible]