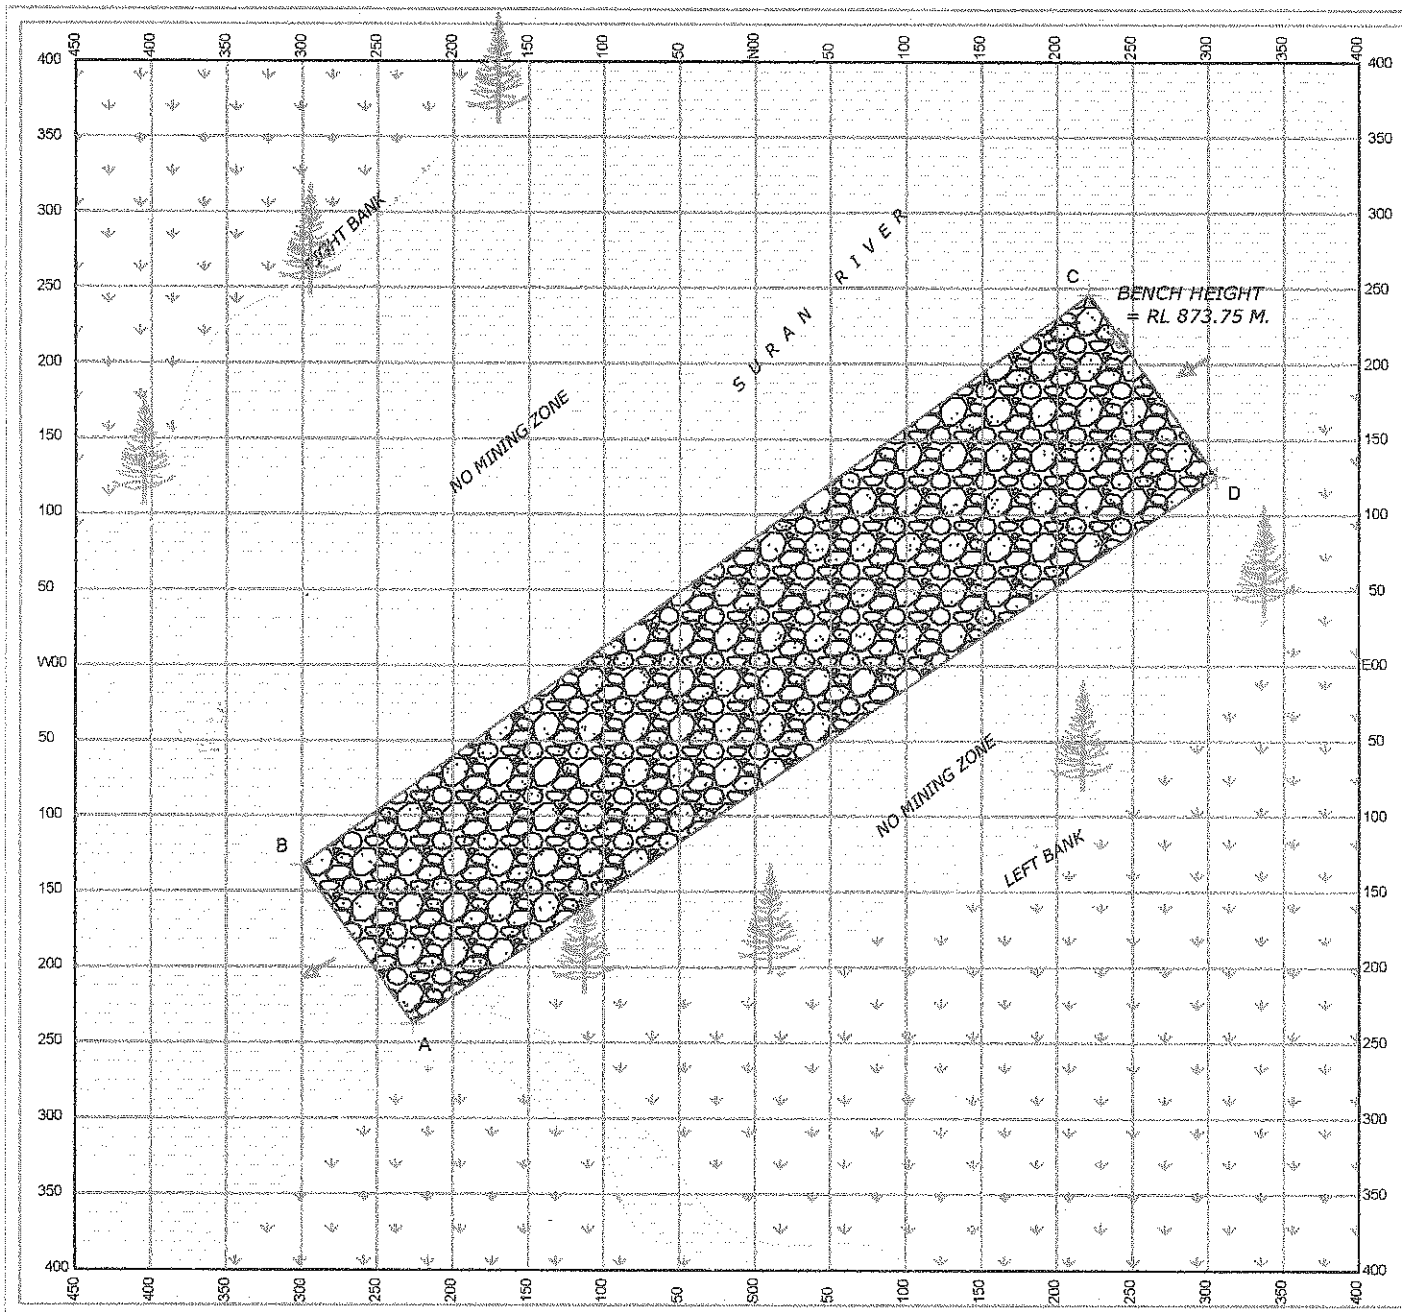

Deputy Director
Geology & Mining Deptt.
J A M M U.

LEGEND:-

S.NO.	PARTICULARS	SYMBOLS
1.	LEASE BOUNDARY	
2.	RIVER BED MATERIAL (RBM)	
3.	BENCH HEIGHT	R.L. 873.75
4.	NALLAH	
5.	RIVER FLOW	
6.	ROAD	
7.	FIELD	

MINOR MINERAL BLOCK IN SURAN RIVER DOWNSTREAM SHER-E-KASHMIR BRIDGE, DISTRICT POONCH (PART-IV)
AREA = 8.86 HECTARES

APPLICANT:-	KARANVIR SINGH S/O SURINDER SINGH R/O 01 LANE NO. 03 SHAHEED UDHAM SINGH NAGAR, PATHANKOT.
SHEET TITLE:-	FINAL MINE CLOSURE PLAN
SCALE:- 1:5000	PLATE NO. 7

PREPARED BY:- RAJESHWAR SINGH (RQP)
RQP NO. 17/DGM/RQP/2020 DATE OF EXP. 05.07.2029

SIG:-

Rajeshwar Singh (RQP)
Registration No. 17/DGM/RQP/2020