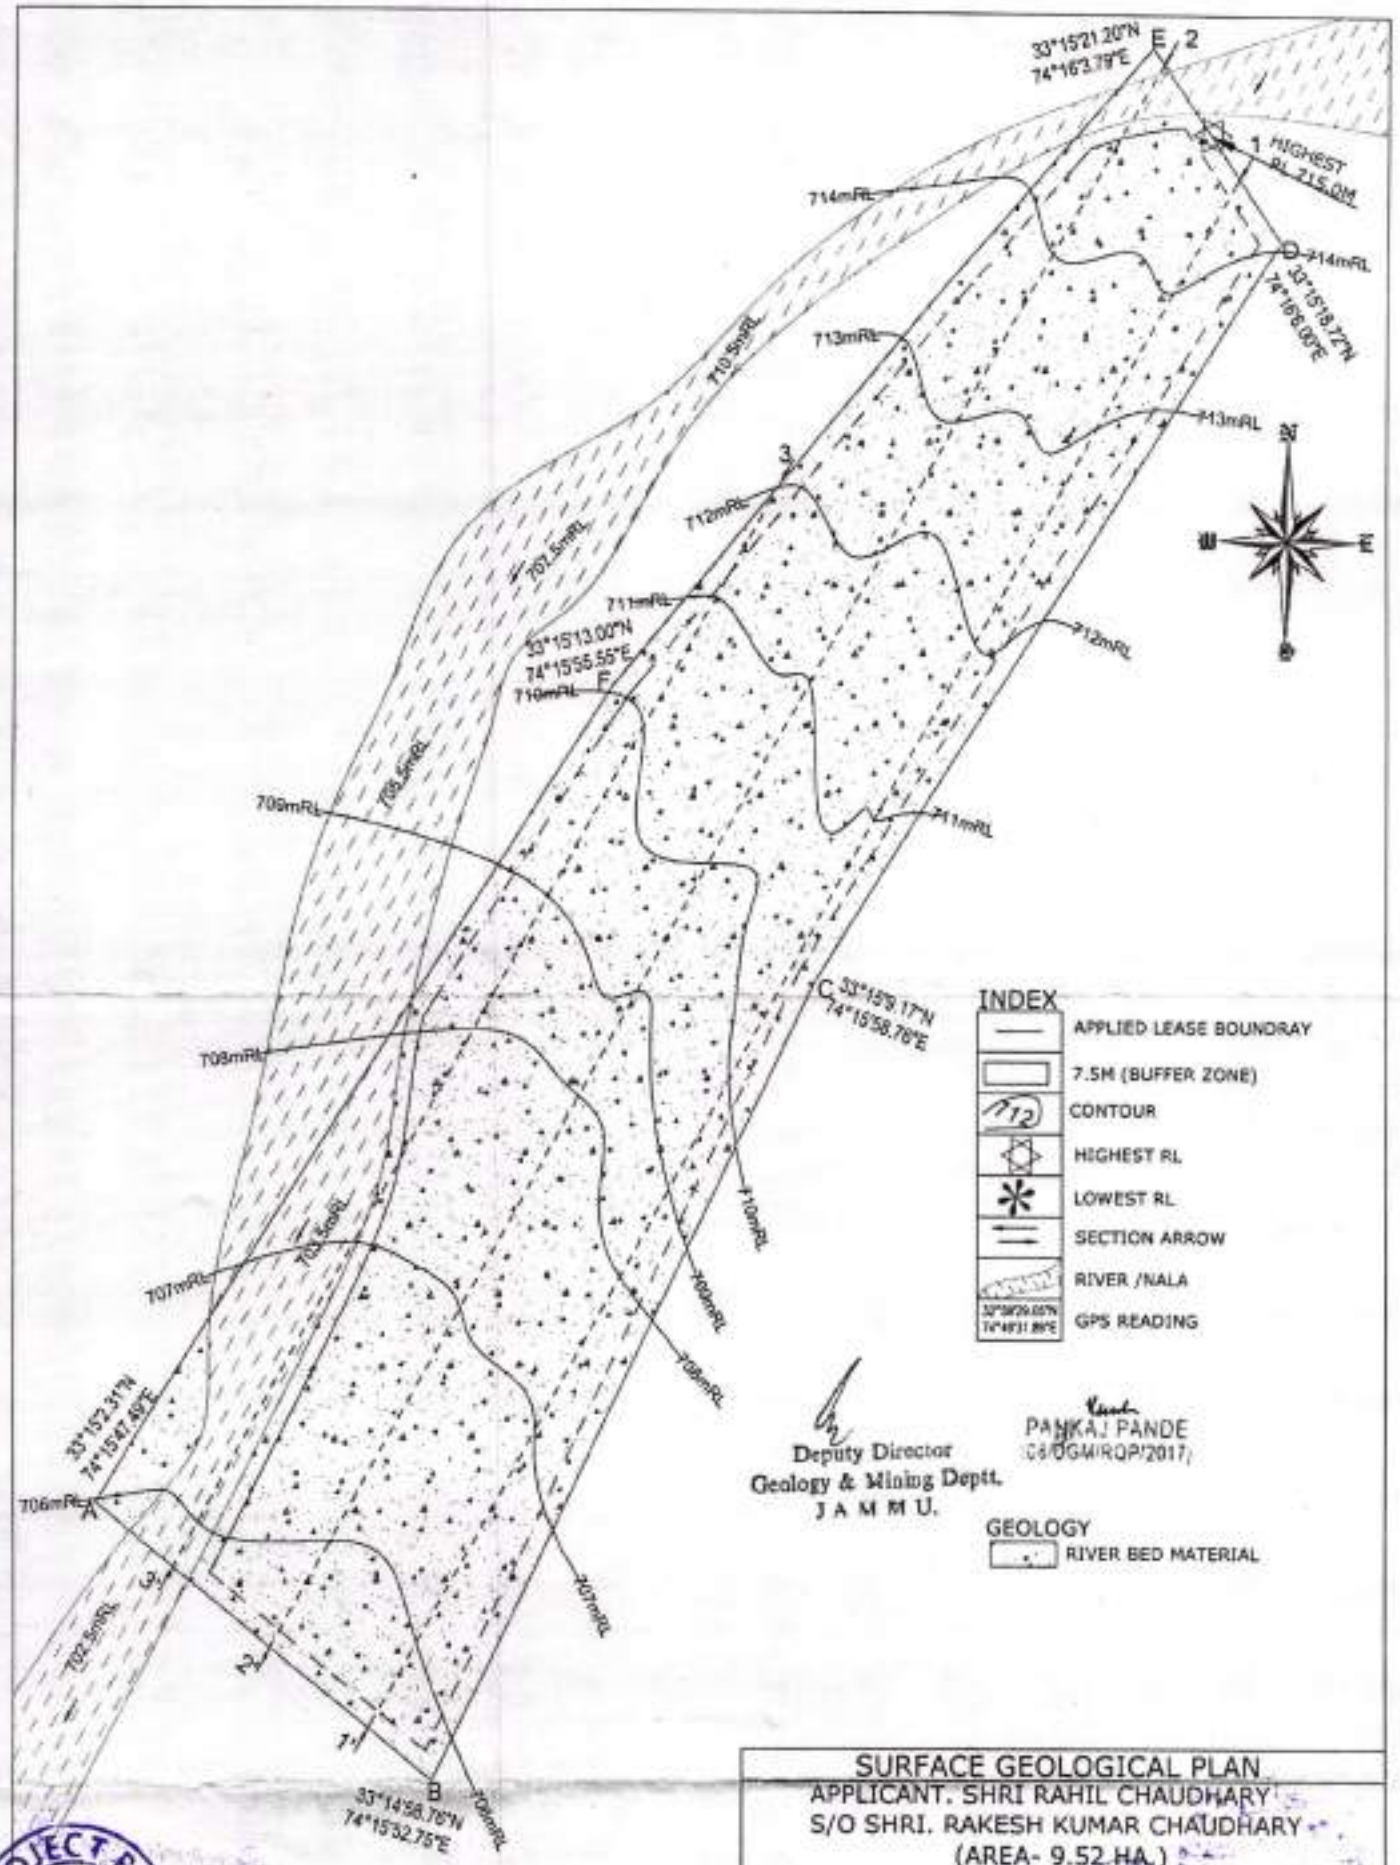
33°15'21.20"N
74°16'3.79"E
E
2
1
HIGHEST
RL 715.0M
714mRL
714mRL
33°15'18.72"N
74°16'8.00"E
713mRL
713mRL
710.5mRL
3
712mRL
702.5mRL
711mRL
712mRL
33°15'13.00"N
74°15'55.55"E
F
710mRL
711mRL
705.5mRL
709mRL
C 33°15'9.17"N
74°15'58.78"E
708mRL
703.5mRL
710mRL
707mRL
709mRL
708mRL
33°15'2.31"N
74°15'47.49"E
706mRL
A
702.5mRL
4
3
2
1
707mRL
B
33°14'58.76"N
74°15'52.75"E
706mRL
INDEX
APPLIED LEASE BOUNDRAY
7.5M (BUFFER ZONE)
CONTOUR
HIGHEST RL
LOWEST RL
SECTION ARROW
RIVER /NALA
GPS READING
Deputy Director
Geology & Mining Deptt.
JAMMU.
PANKAJ PANDE
CB/DGM/ROP/2017/
GEOLOGY
RIVER BED MATERIAL
SURFACE GEOLOGICAL PLAN
APPLICANT. SHRI RAHIL CHAUDHARY
S/O SHRI. RAKESH KUMAR CHAUDHARY
(AREA- 9.52 HA.)
MINOR MINERAL BLOCK NO. 3 OF NOWSHERA
TAWI RIVER DOWNSTREAM MURADPUR BRIDGE
(CHATYARI) RAJOURI(PLAN-VII)DISTT.-RAJOURI (J&K)
SCALE:- 1:2000
PLATE NO -3
PROJECT PROPONENT
EIA Coordinator

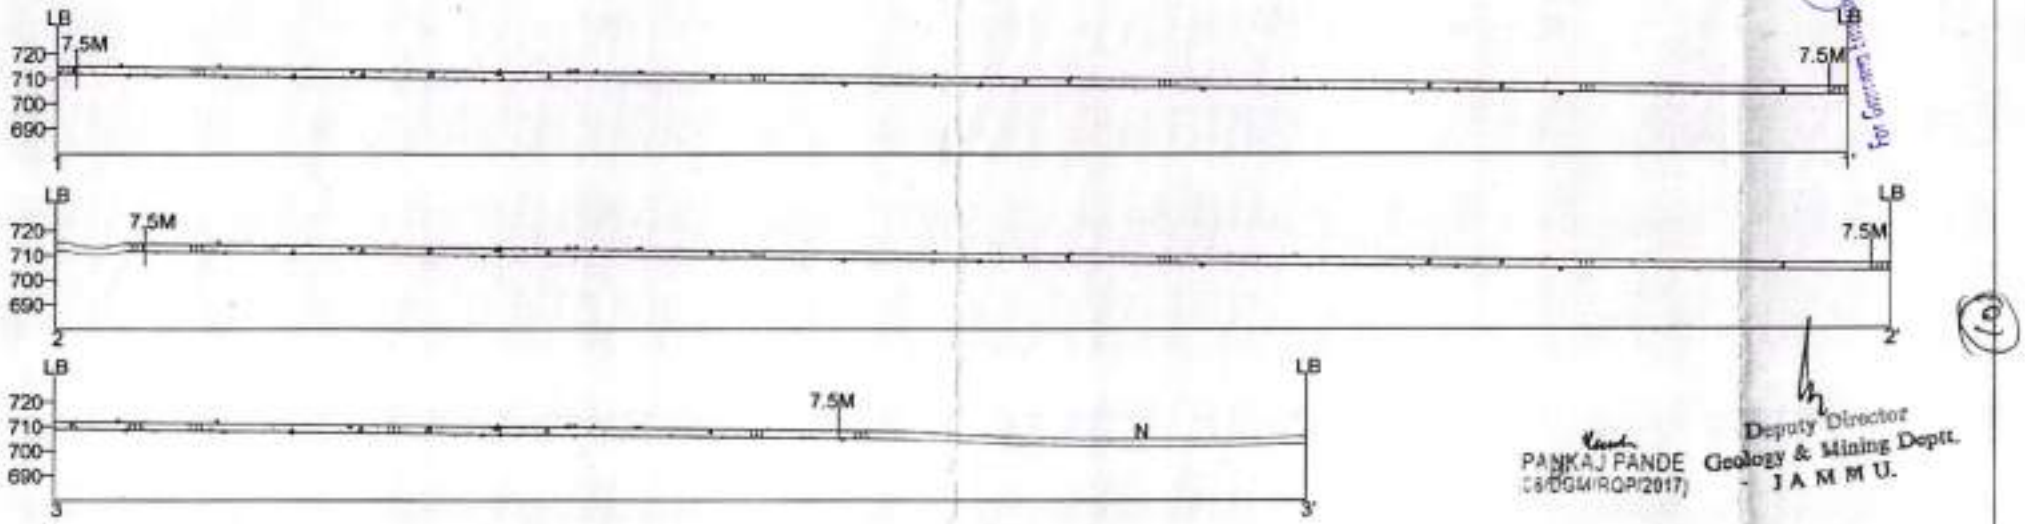

PANKAJ PANDE
(S/DGM/RQP/2017)

Deputy Director
Geology & Mining Deptt.
J A M M U.

GEOLOGICAL SECTION	
APPLICANT. SHRI RAHIL CHAUDHARY S/O SHRI. RAKESH KUMAR CHAUDHARY (AREA- 9.52 HA.) MINOR MINERAL BLOCK-2/2, NOWSHERA TAWI RIVER DOWNSTREAM MURADPUR BRIDGE (CHATYARI) RAJOURI(PLAN-VII)DISTT.-RAJOURI (J&K)	
SCALE:- 1:2000	PLATE NO -4

PROPONENT

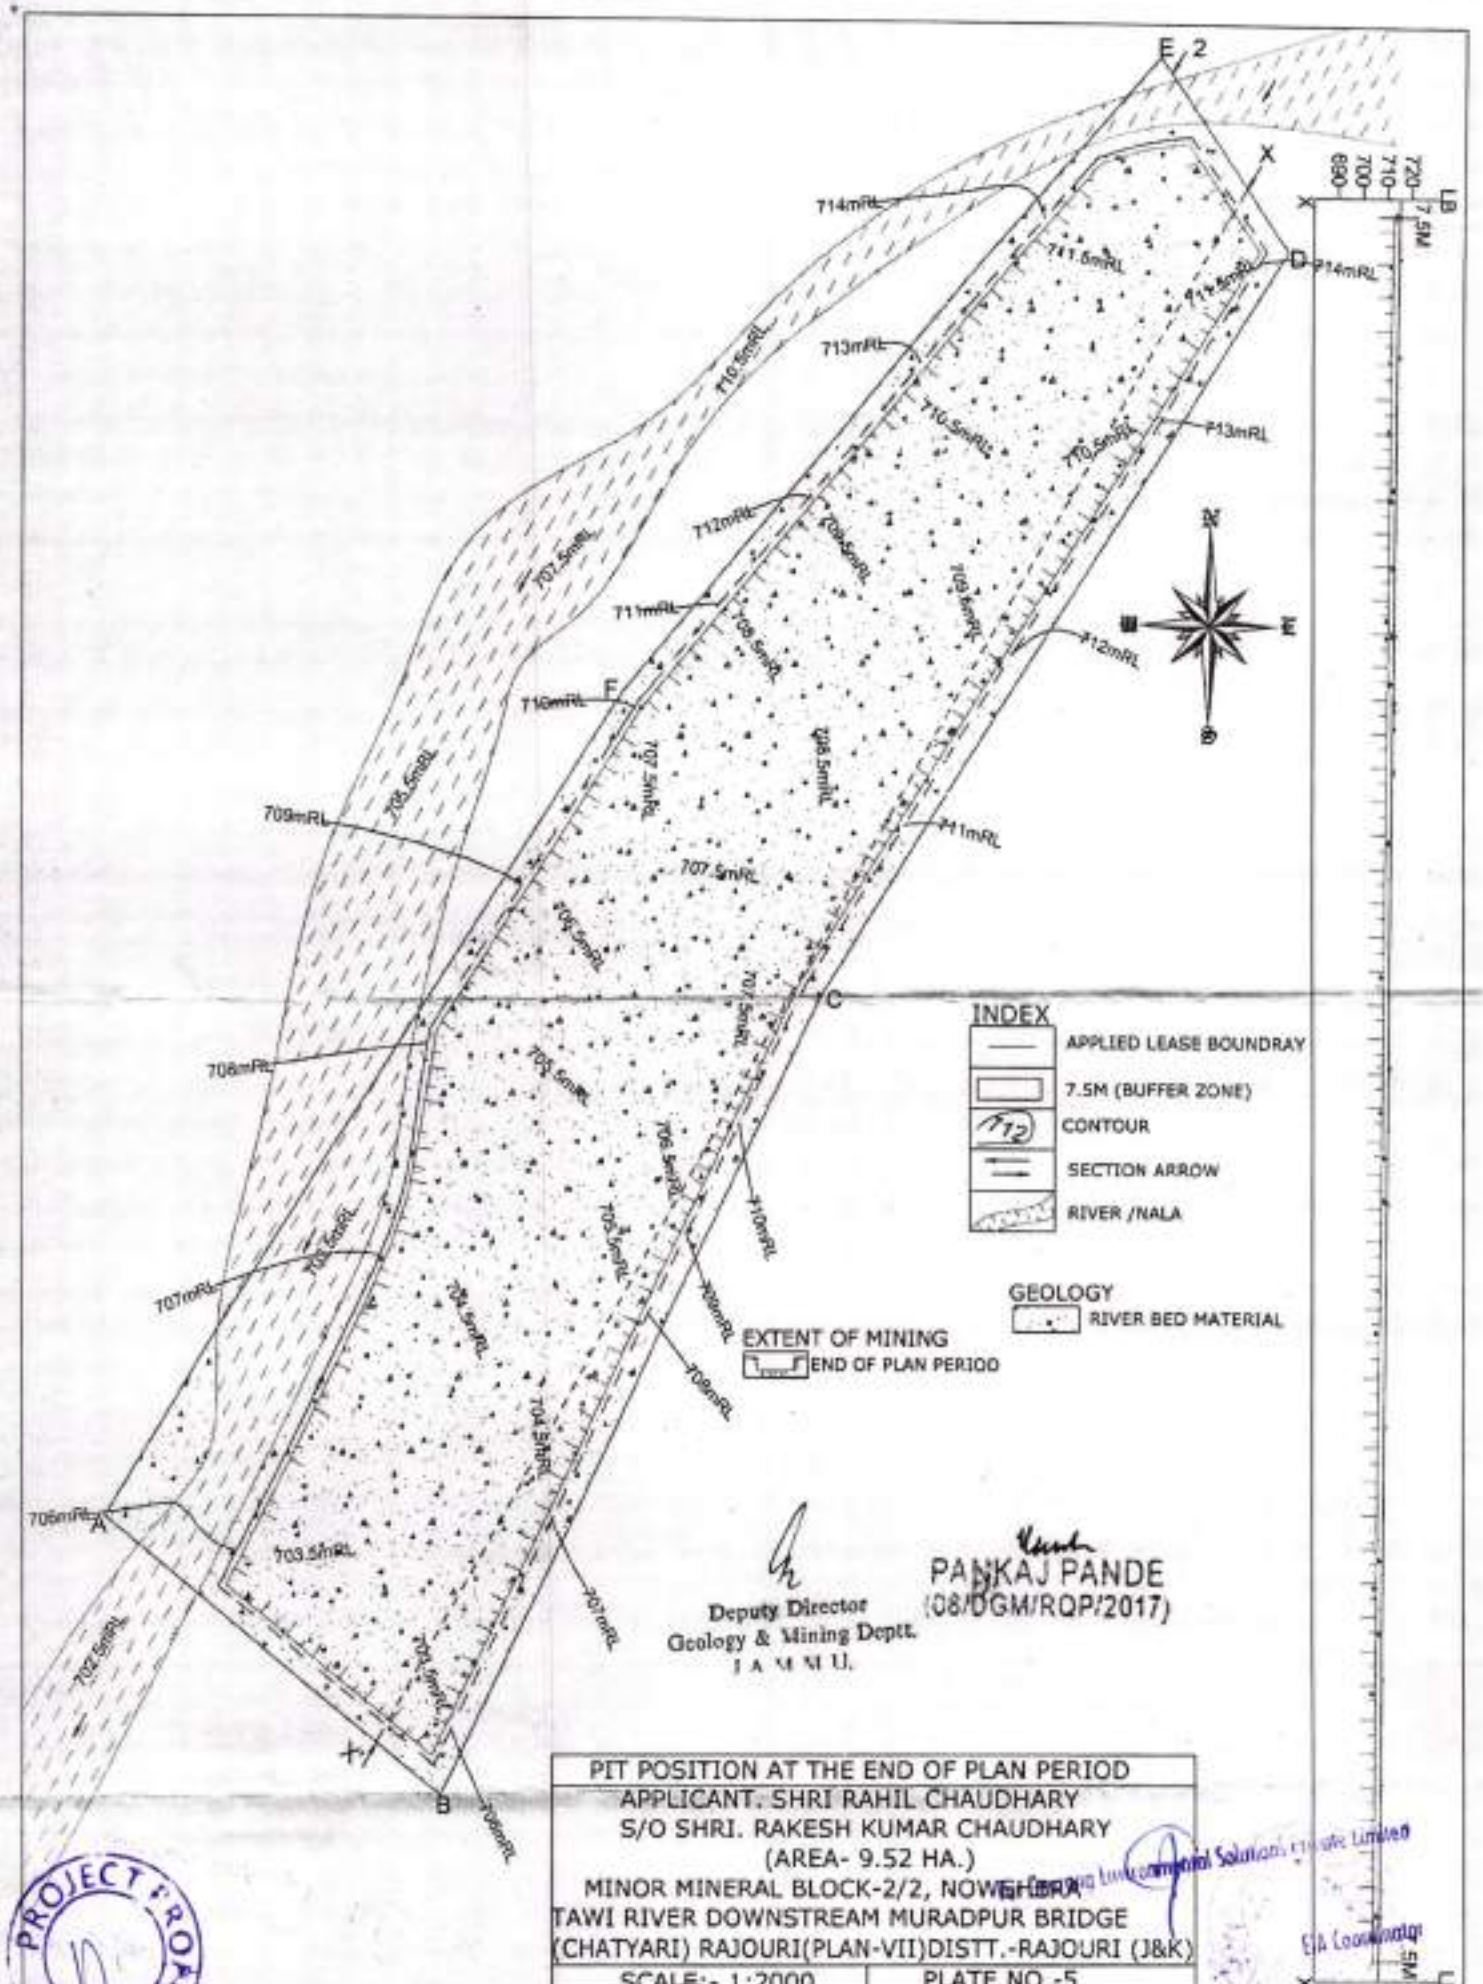

Deputy Director
Geology & Mining Deptt.
J A M M U.

PANKAJ PANDE
(08/DGM/RQP/2017)

PIT POSITION AT THE END OF PLAN PERIOD	
APPLICANT. SHRI RAHIL CHAUDHARY S/O SHRI. RAKESH KUMAR CHAUDHARY (AREA- 9.52 HA.) MINOR MINERAL BLOCK-2/2, NOWSHERA TAWI RIVER DOWNSTREAM MURADPUR BRIDGE (CHATYARI) RAJOURI(PLAN-VII)DISTT.-RAJOURI (J&K)	
SCALE:- 1:2000	PLATE NO -5

Environmental Solutions Private Limited

EIA Coordinator

PROJECT PROPONENT

104

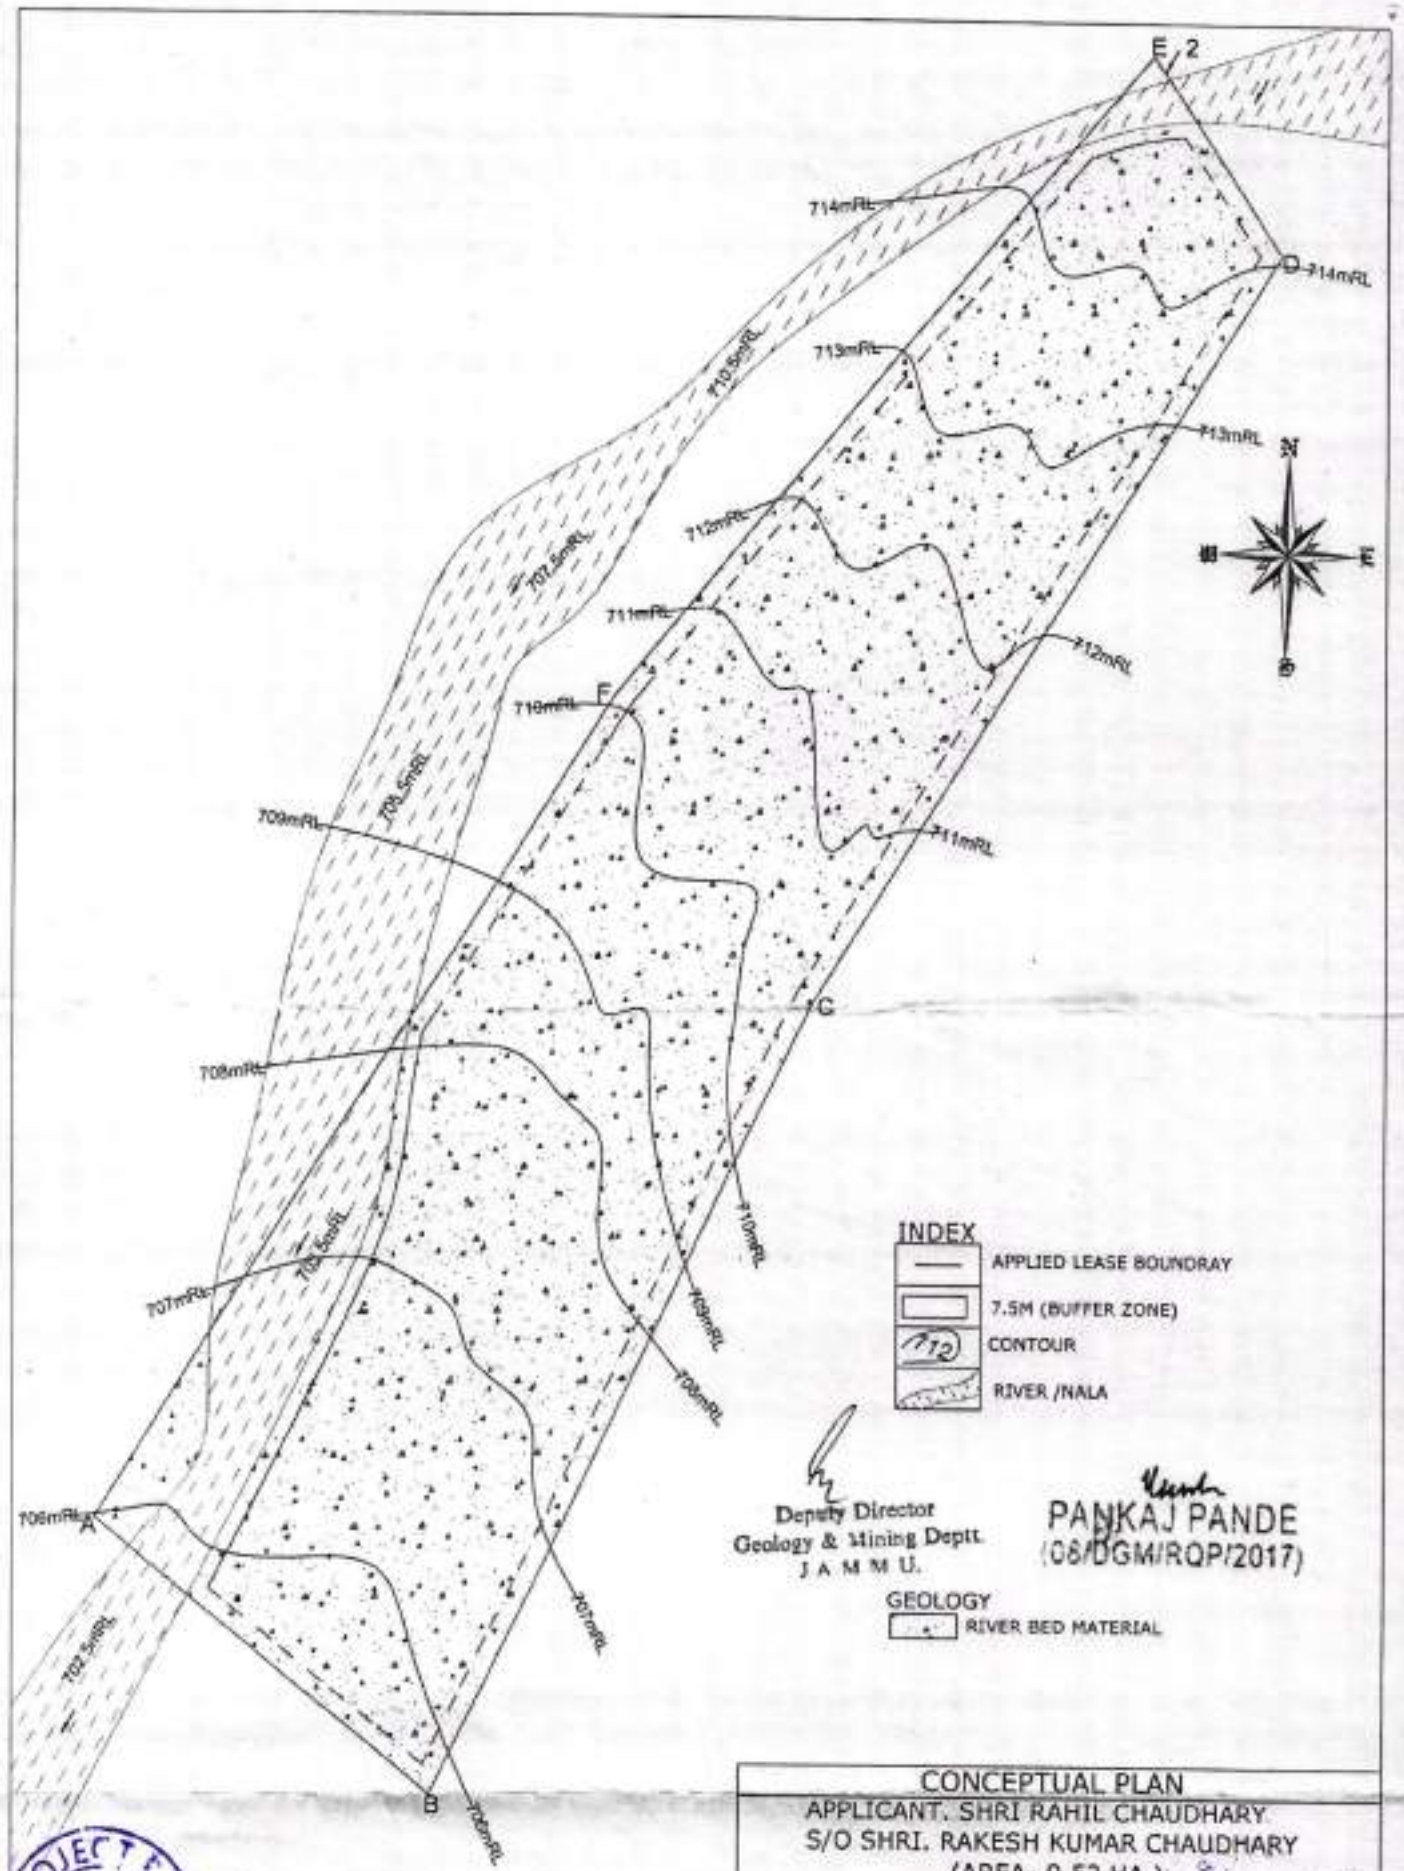

CONCEPTUAL PLAN

APPLICANT. SHRI RAHIL CHAUDHARY
S/O SHRI. RAKESH KUMAR CHAUDHARY
(AREA- 9.52 HA.)
MINOR MINERAL BLOCK-2/2, NOWSHERA
TAWI RIVER DOWNSTREAM KURALPUR BRIDGE
(CHATYARI) RAJOURI (PLAN-VII) DISTT.-RAJOURI (J&K)

SCALE:- 1:2000 | PLATE NO.-6

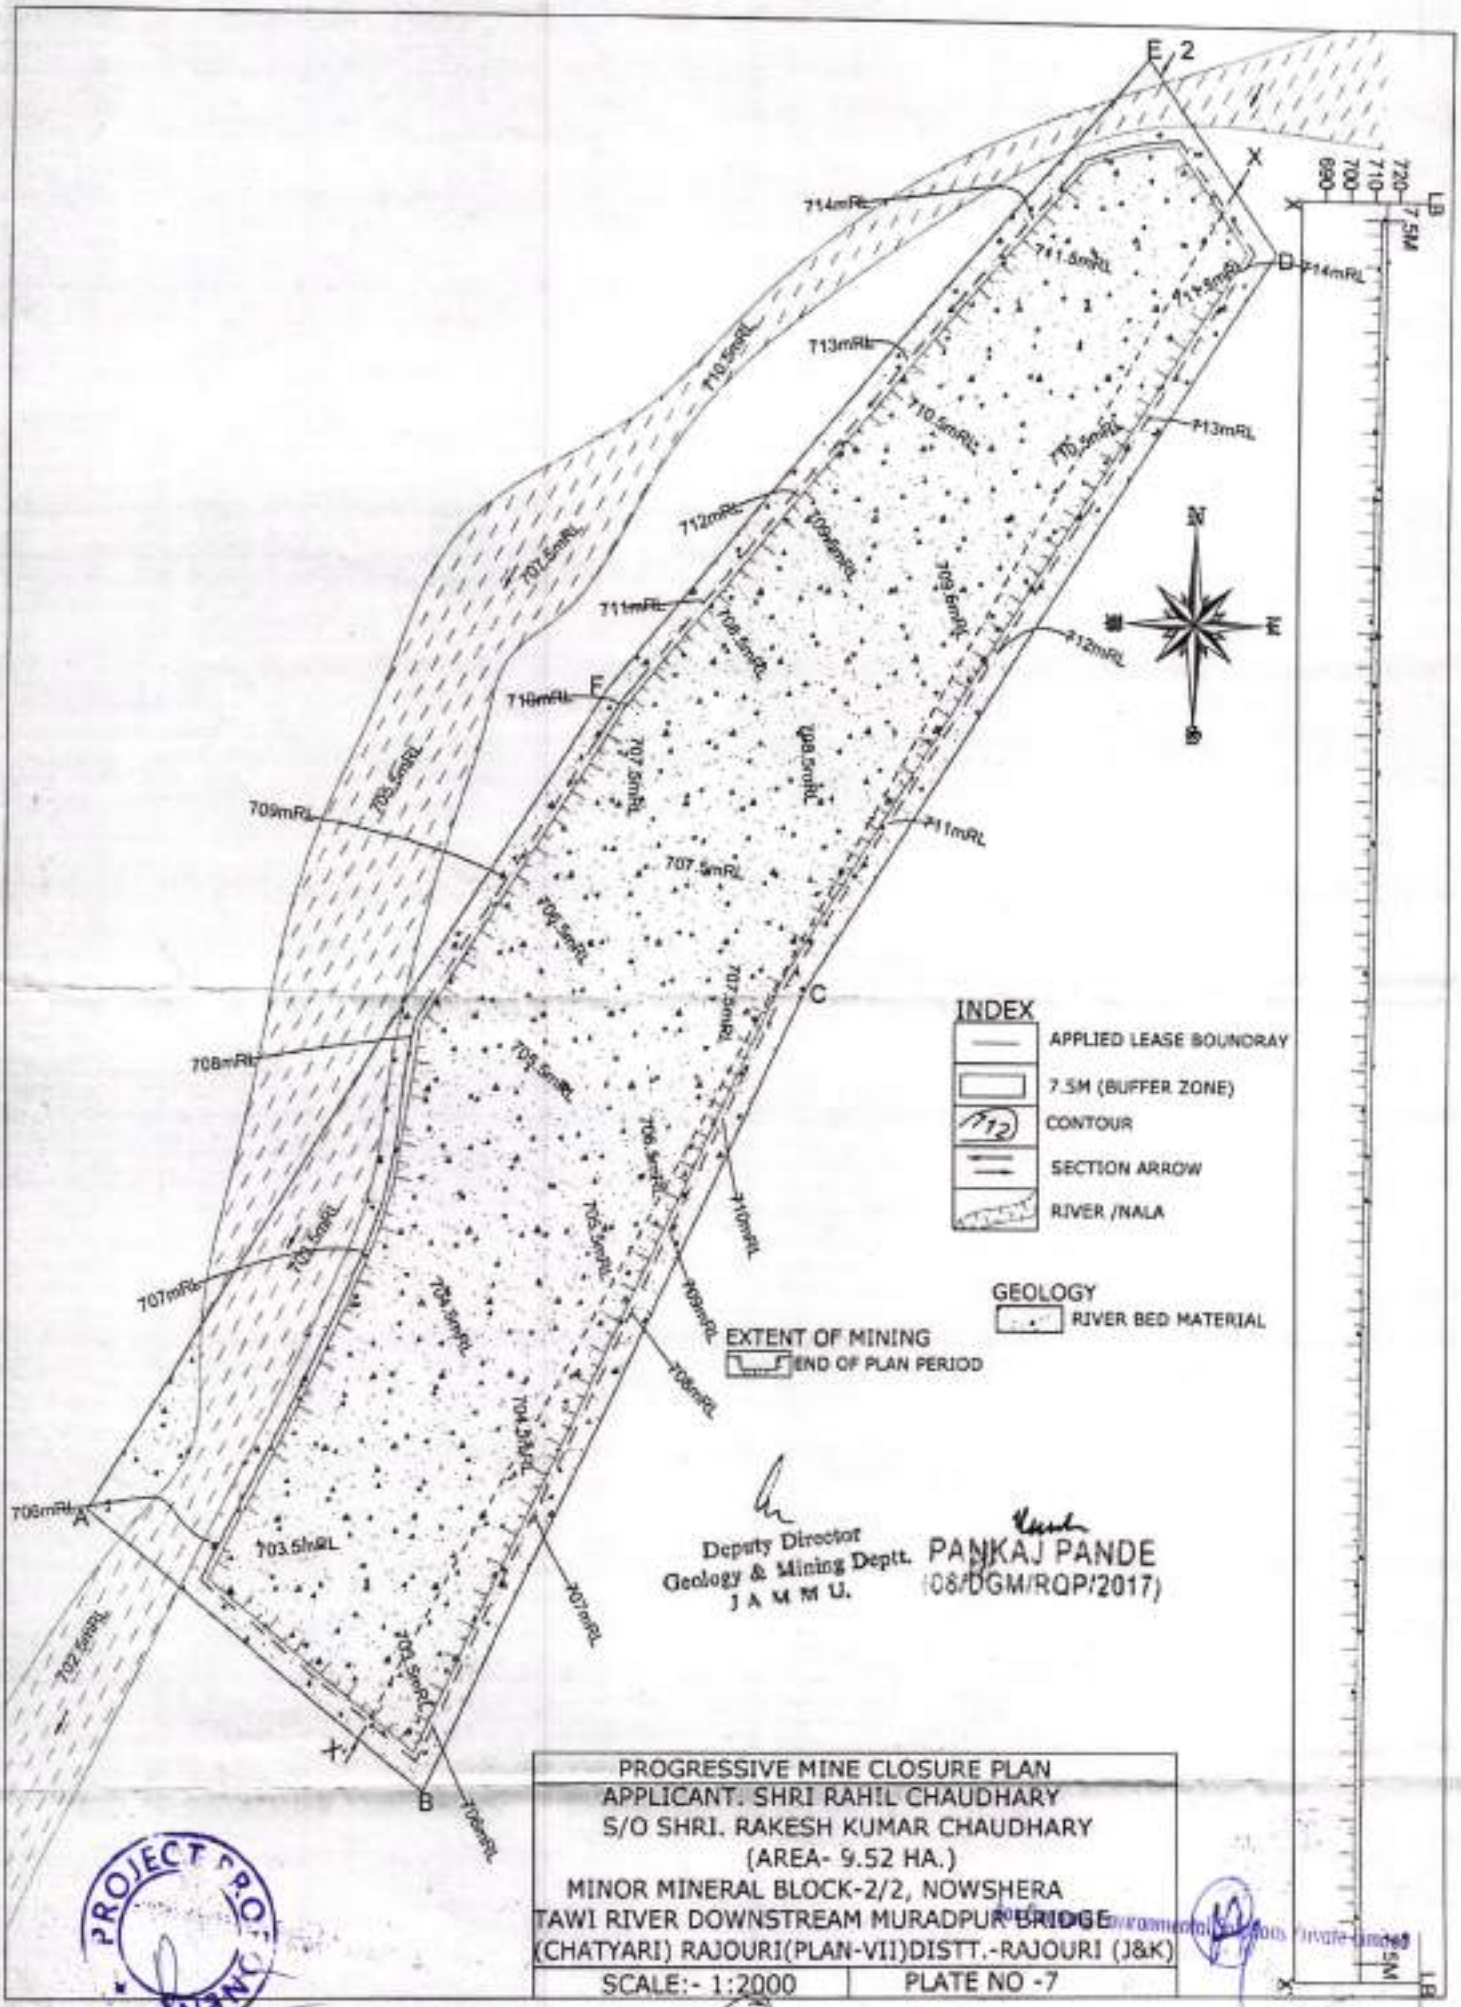

PROGRESSIVE MINE CLOSURE PLAN

APPLICANT. SHRI RAHIL CHAUDHARY
S/O SHRI. RAKESH KUMAR CHAUDHARY
(AREA- 9.52 HA.)
MINOR MINERAL BLOCK-2/2, NOWSHERA
TAWI RIVER DOWNSTREAM MURADPUR BRIDGE
(CHATYARI) RAJOURI(PLAN-VII)DISTT.-RAJOURI (J&K)

SCALE:- 1:2000	PLATE NO -7

106