S.NO. 21 BLOCK NO. 3/5

PLAN SHOWING MINOR MINERAL BLOCK IN NOWSHERA TAWI RIVERDOWN STREAM NOWSHERA (JABBA) BRIDGE (BHAGANOTI AREA) , DISTT. RAJOURI (PLAN-V)

AREA = 9.62 Hectare SCALE:- 1:3000

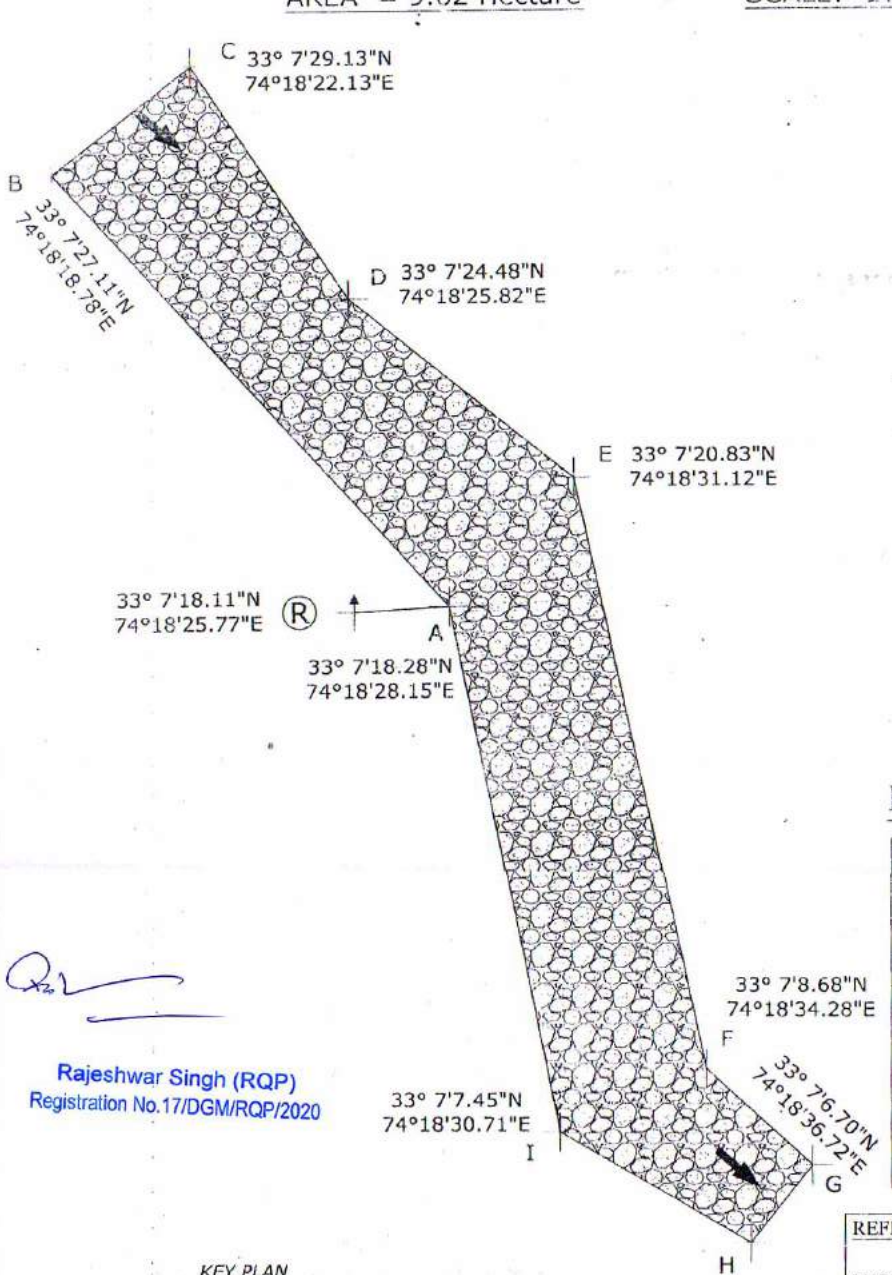

INDEX:-

STATION FROM	STATION TO	BEARING	DISTANCE
R	A	87°	58 m
A	B	318°	363 m
B	C	52°	109 m
C	D	147°	174 m
D	E	129°	177 m
E	F	168°	382 m
F	G	133°	88 m
G	H	218°	61 m
H	I	300°	135 m
I	A	349°	341 m

REFERENCE POINT:- ® 33° 7'18.11"N 74°18'25.77"E
DUGWELL ON THE RIGHT BANK NOWSHERA TAWI RIVER

LEGEND:-

1.	PLAN AREA	
2.	SAND / BOULDER (RBM)	
3.	ROAD/ EXIT POINT	
4.	HABITATION	
5.	RIVER FLOW	

KEY PLAN
SCALE:- N.T.S

Rajeshwar Singh (RQP)
Registration No.17/DGM/RQP/2020

DR.BRIJESH KUMAR MANHAS
(GEOLOGIST)

DEPARTMENT OF GEOLOGY & MINING
JAMMU & KASHMIR
GOVERNMENT.

Deputy Director (MI)
Geology & Mining Deptt.
J A M M U.

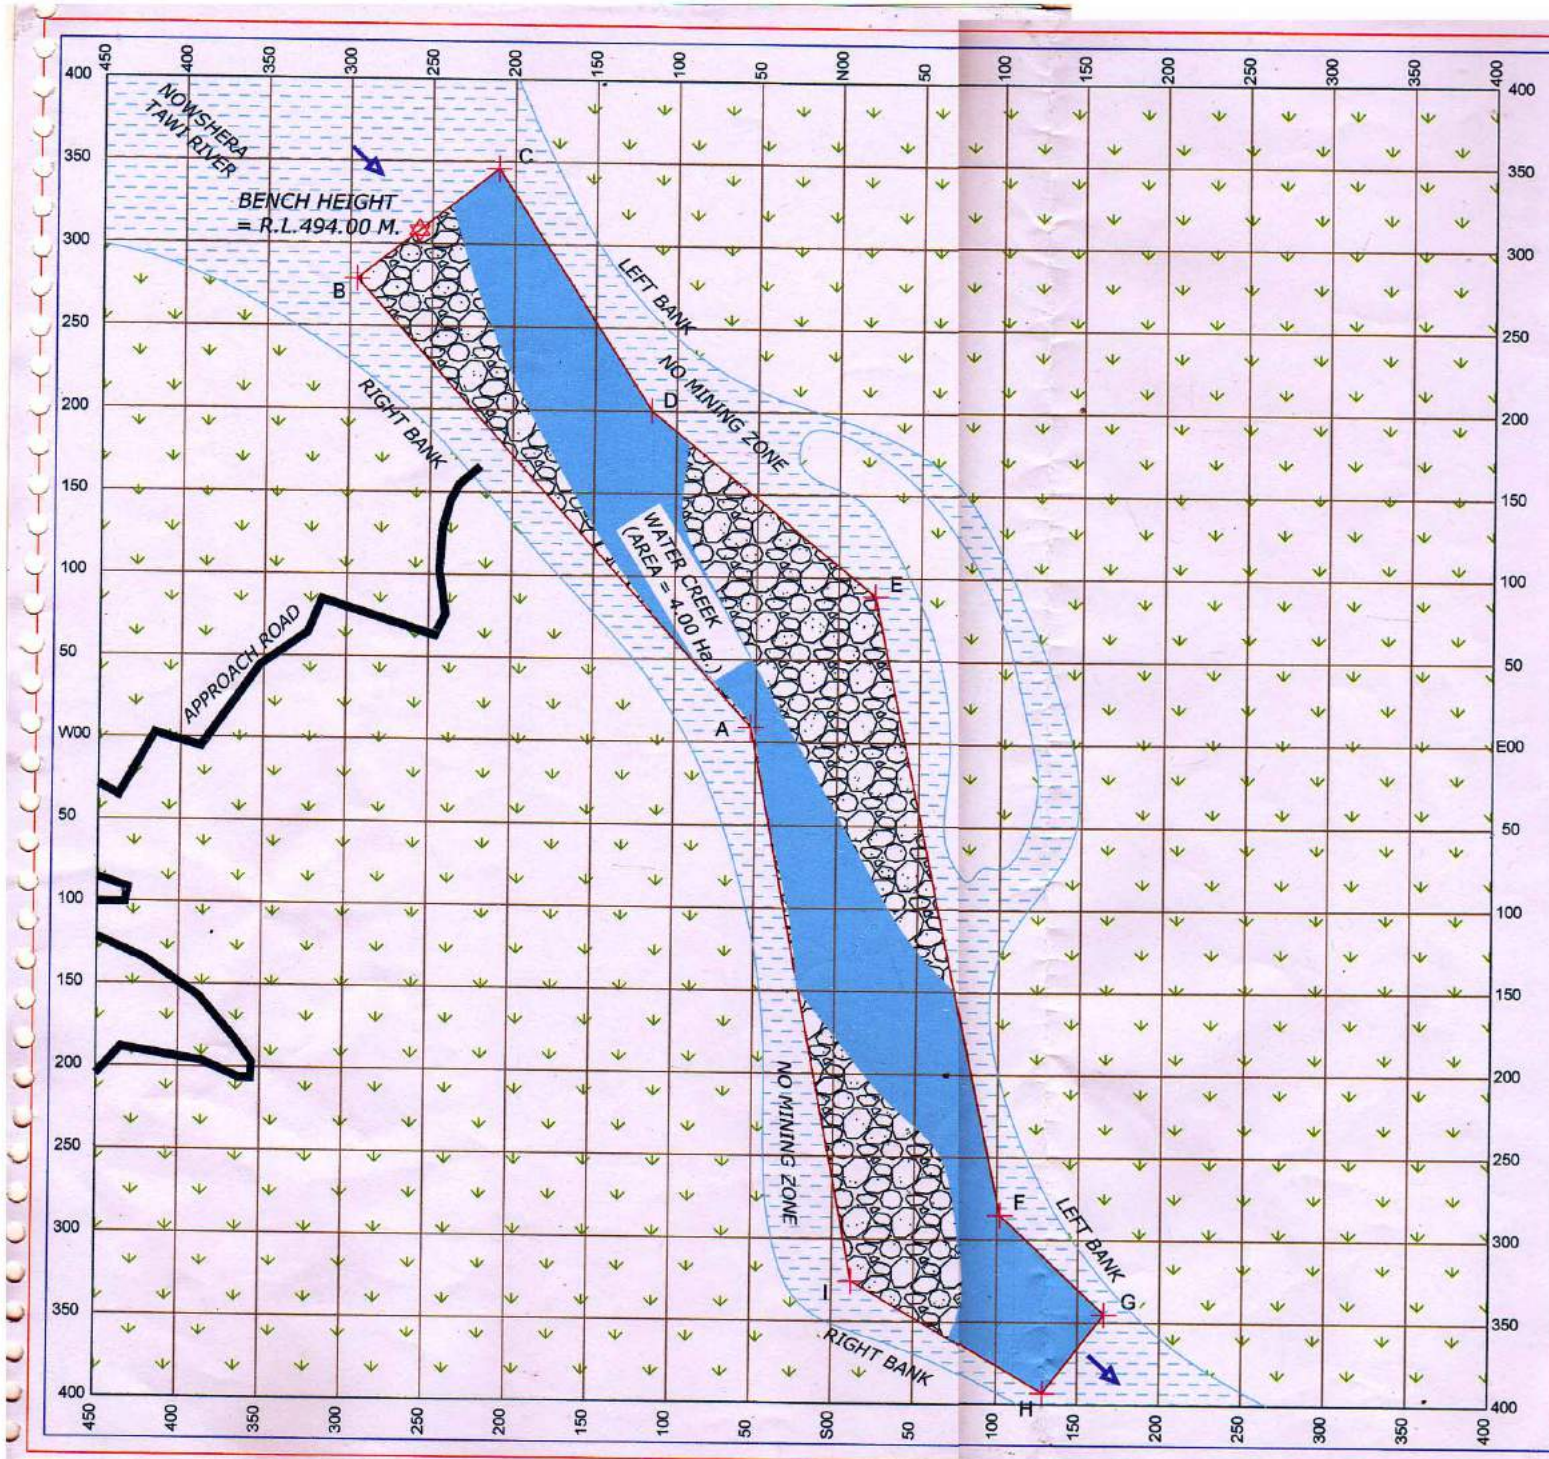

N

Deputy Director (MI)
Geology & Mining Deptt
J A M M U.

LEGEND:-

S.NO.	PARTICULARS	SYMBOLS
1.	LEASE BOUNDARY	
2.	RIVER BED MATERIAL (RBM)	
3.	BENCH HEIGHT	R.L. 494.00
4.	NALLAH	
5.	RIVER FLOW	
6.	ROAD	
7.	FIELD	

MINOR MINERAL BLOCK IN NOWSHERA TAWI RIVER DOWNSTREAM NOWSHERA (JABBA) BRIDGE, (BHAGANOTI AREA) DISTRICT RAJOURI. (PLAN-V)
AREA = 9.62 HECTARES

APPLICANT:-	KARANVIR SINGH S/O SH. SURINDER SINGH R/O 1, LANE NO.-03, SHAHEED UDHAM SINGH NAGAR, PATHANKOT, PUNJAB.
SHEET TITLE:-	**GEOLOGICAL SURFACE PLAN**
SCALE:- 1:3000	PLATE NO. 3

PREPARED BY:- RAJESHWAR SINGH (RQP)
RQP NO. 17/DGM/RQP/2020 DATE OF EXP. 05.07.2029

SIG:- Rajeshwar Singh (RQP)
Registration No.17/DGM/RQP/2020

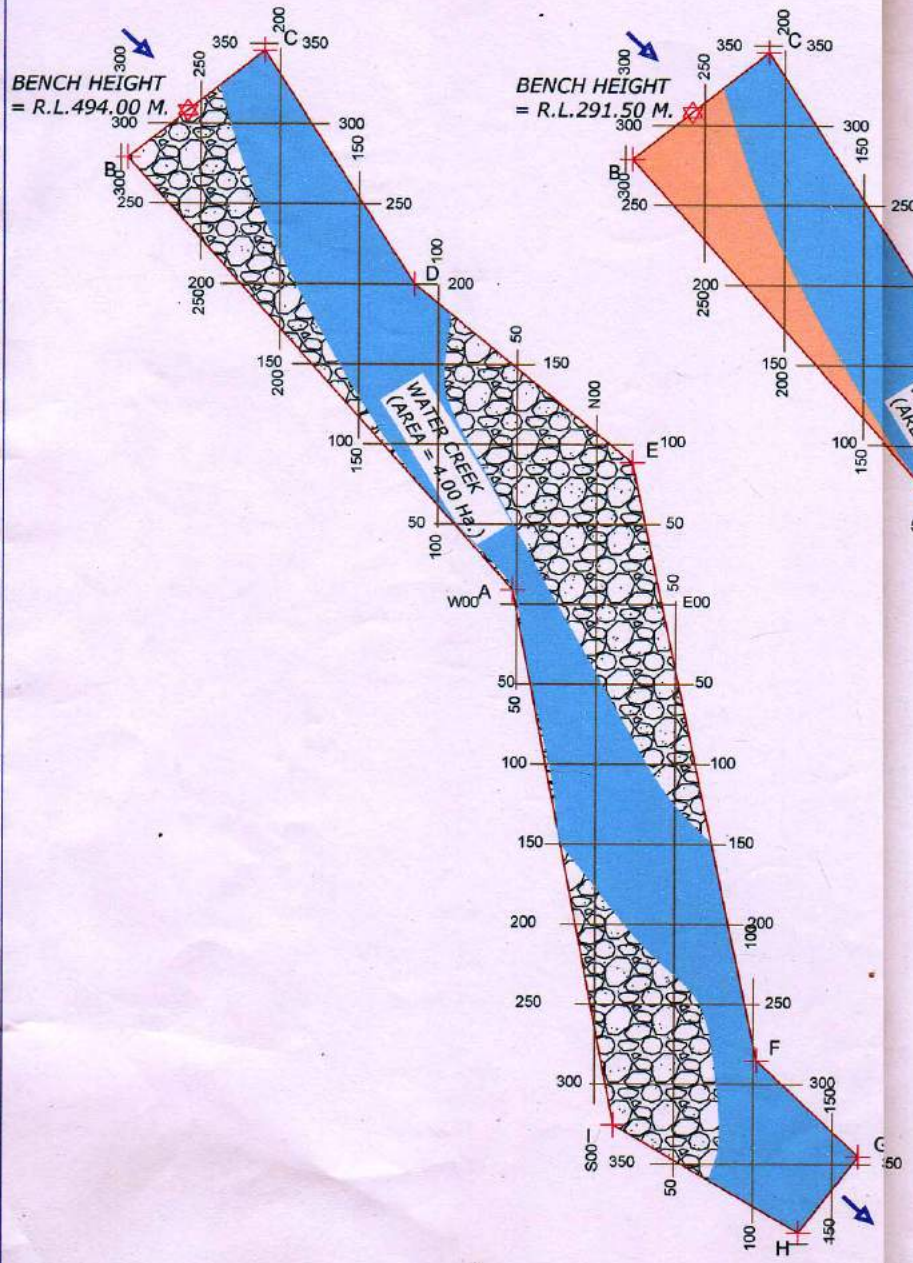

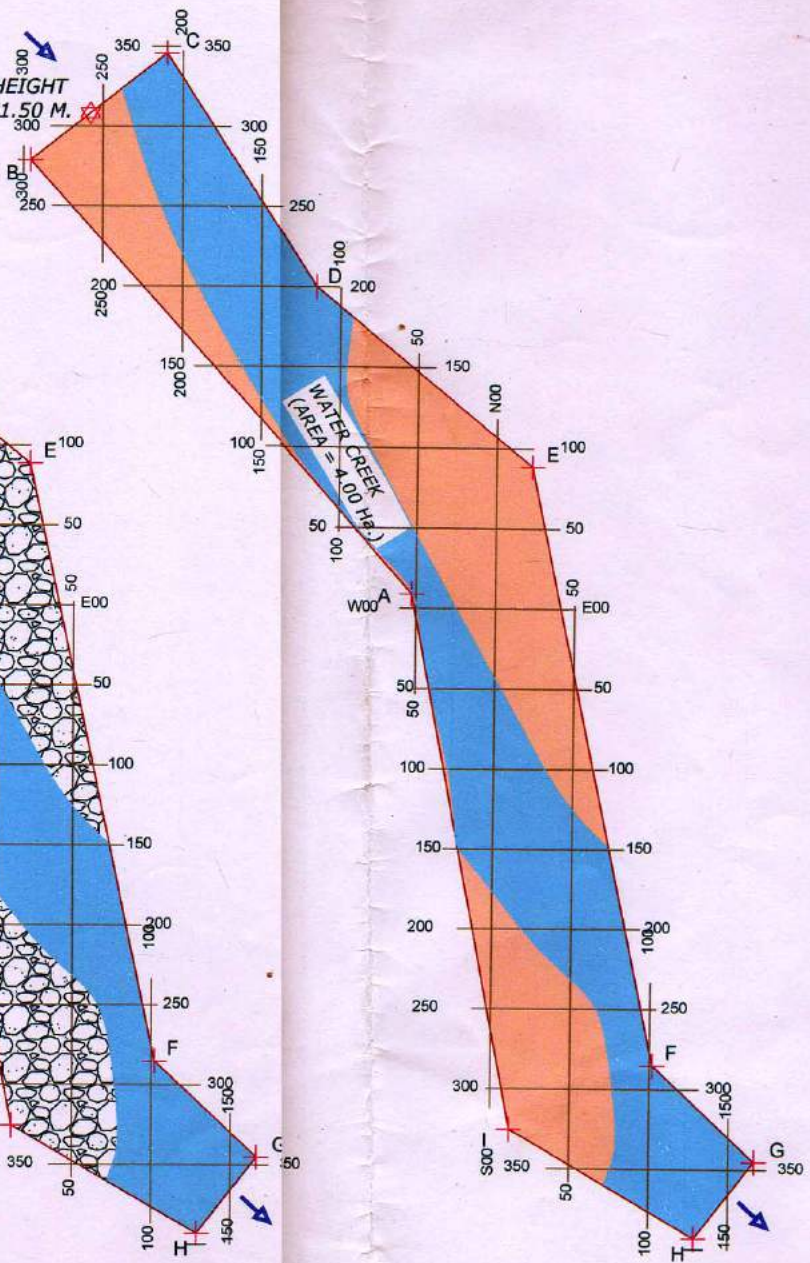

Deputy Director (MI)
Geology & Mining Deptt.
J A M M U.

LEGEND:-

S.NO.	PARTICULARS	SYMBOLS
1.	LEASE BOUNDARY	
2.	RIVER BED MATERIAL (RBM)	
3.	EXTRACTION	
4.	BENCH HEIGHT	R.L. 494.00
5.	RIVER FLOW	

MINOR MINERAL BLOCK IN NOWSHERA TAWI RIVER DOWNSTREAM NOWSHERA (JABBA) BRIDGE, (BHAGANOTI AREA) DISTRICT RAJOURI. (PLAN-V)
AREA = 9.62 HECTARES

APPLICANT:-	KARANVIR SINGH S/O SH. SURINDER SINGH R/O 1, LANE NO.-03, SHAHEED UDHAM SINGH NAGAR, PATHANKOT, PUNJAB.
SHEET TITLE:-	**REPEATABLE PRODUCTION PLAN FOR FIVE YEARS**
SCALE:- 1:3000	PLATE NO. 4

PREPARED BY:- RAJESHWAR SINGH (RQP)
RQP NO. 17/DGM/RQP/2020 DATE OF EXP. 05.07.2029

SIG:- Rajeshwar Singh (RQP)
Registration No.17/DGM/RQP/2020

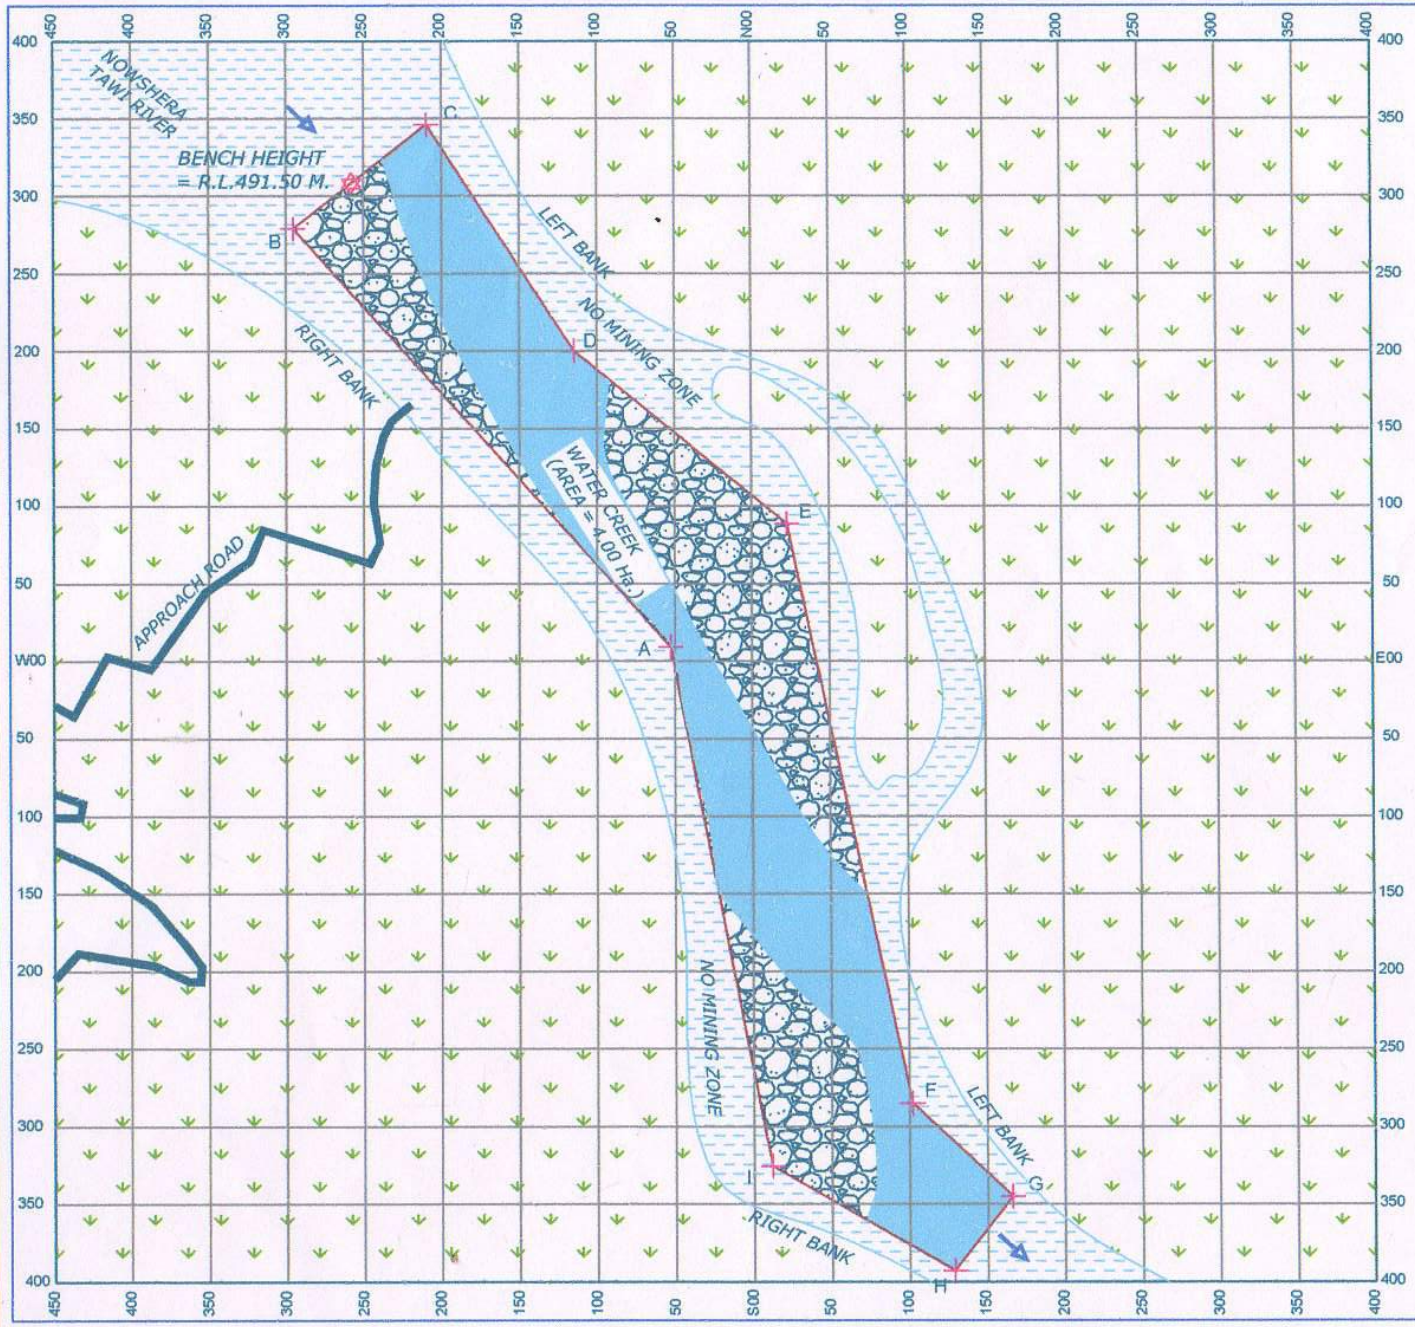

N

LEGEND:-

S.NO	PARTICULARS	SYMBOLS
1.	LEASE BOUNDARY	
2.	RIVER BED MATERIAL (RBM)	
3.	BENCH HEIGHT	R.L. 491.50
4.	NALLAH	
5.	RIVER FLOW	
6.	ROAD	
7.	FIELD	

MINOR MINERAL BLOCK IN NOWSHERA TAWI RIVER DOWNSTREAM NOWSHERA (JABBA) BRIDGE, (BHAGANOTI AREA) DISTRICT RAJOURI. (PLAN-V)
AREA = 9.62 HECTARES

APPLICANT:- KARANVIR SINGH S/O SH. SURINDER SINGH R/O 1, LANE NO.-03, SHAHEED UDHAM SINGH NAGAR, PATHANKOT, PUNJAB.

SHEET TITLE:- **FINAL MINE CLOSURE PLAN**

SCALE:- 1:4500 | PLATE NO. 6

PREPARED BY:- RAJESHWAR SINGH (RQP)
RQP NO. 17/DGM/RQP/2020 DATE OF EXP. 05.07.2029

SIG:-

Rajeshwar Singh (RQP)
Registration No 17/DGM/RQP/2020

Deputy Director (MI)
Geology & Mining Dept
J A M M U.