R.F-1:50000

0 500 1KM 1.5KM 2KM 2.5KM 5KM 10KM 12.50KM

Part of Topo Sheet No.- 43L/9/SE
(NOT AVAILABLE)

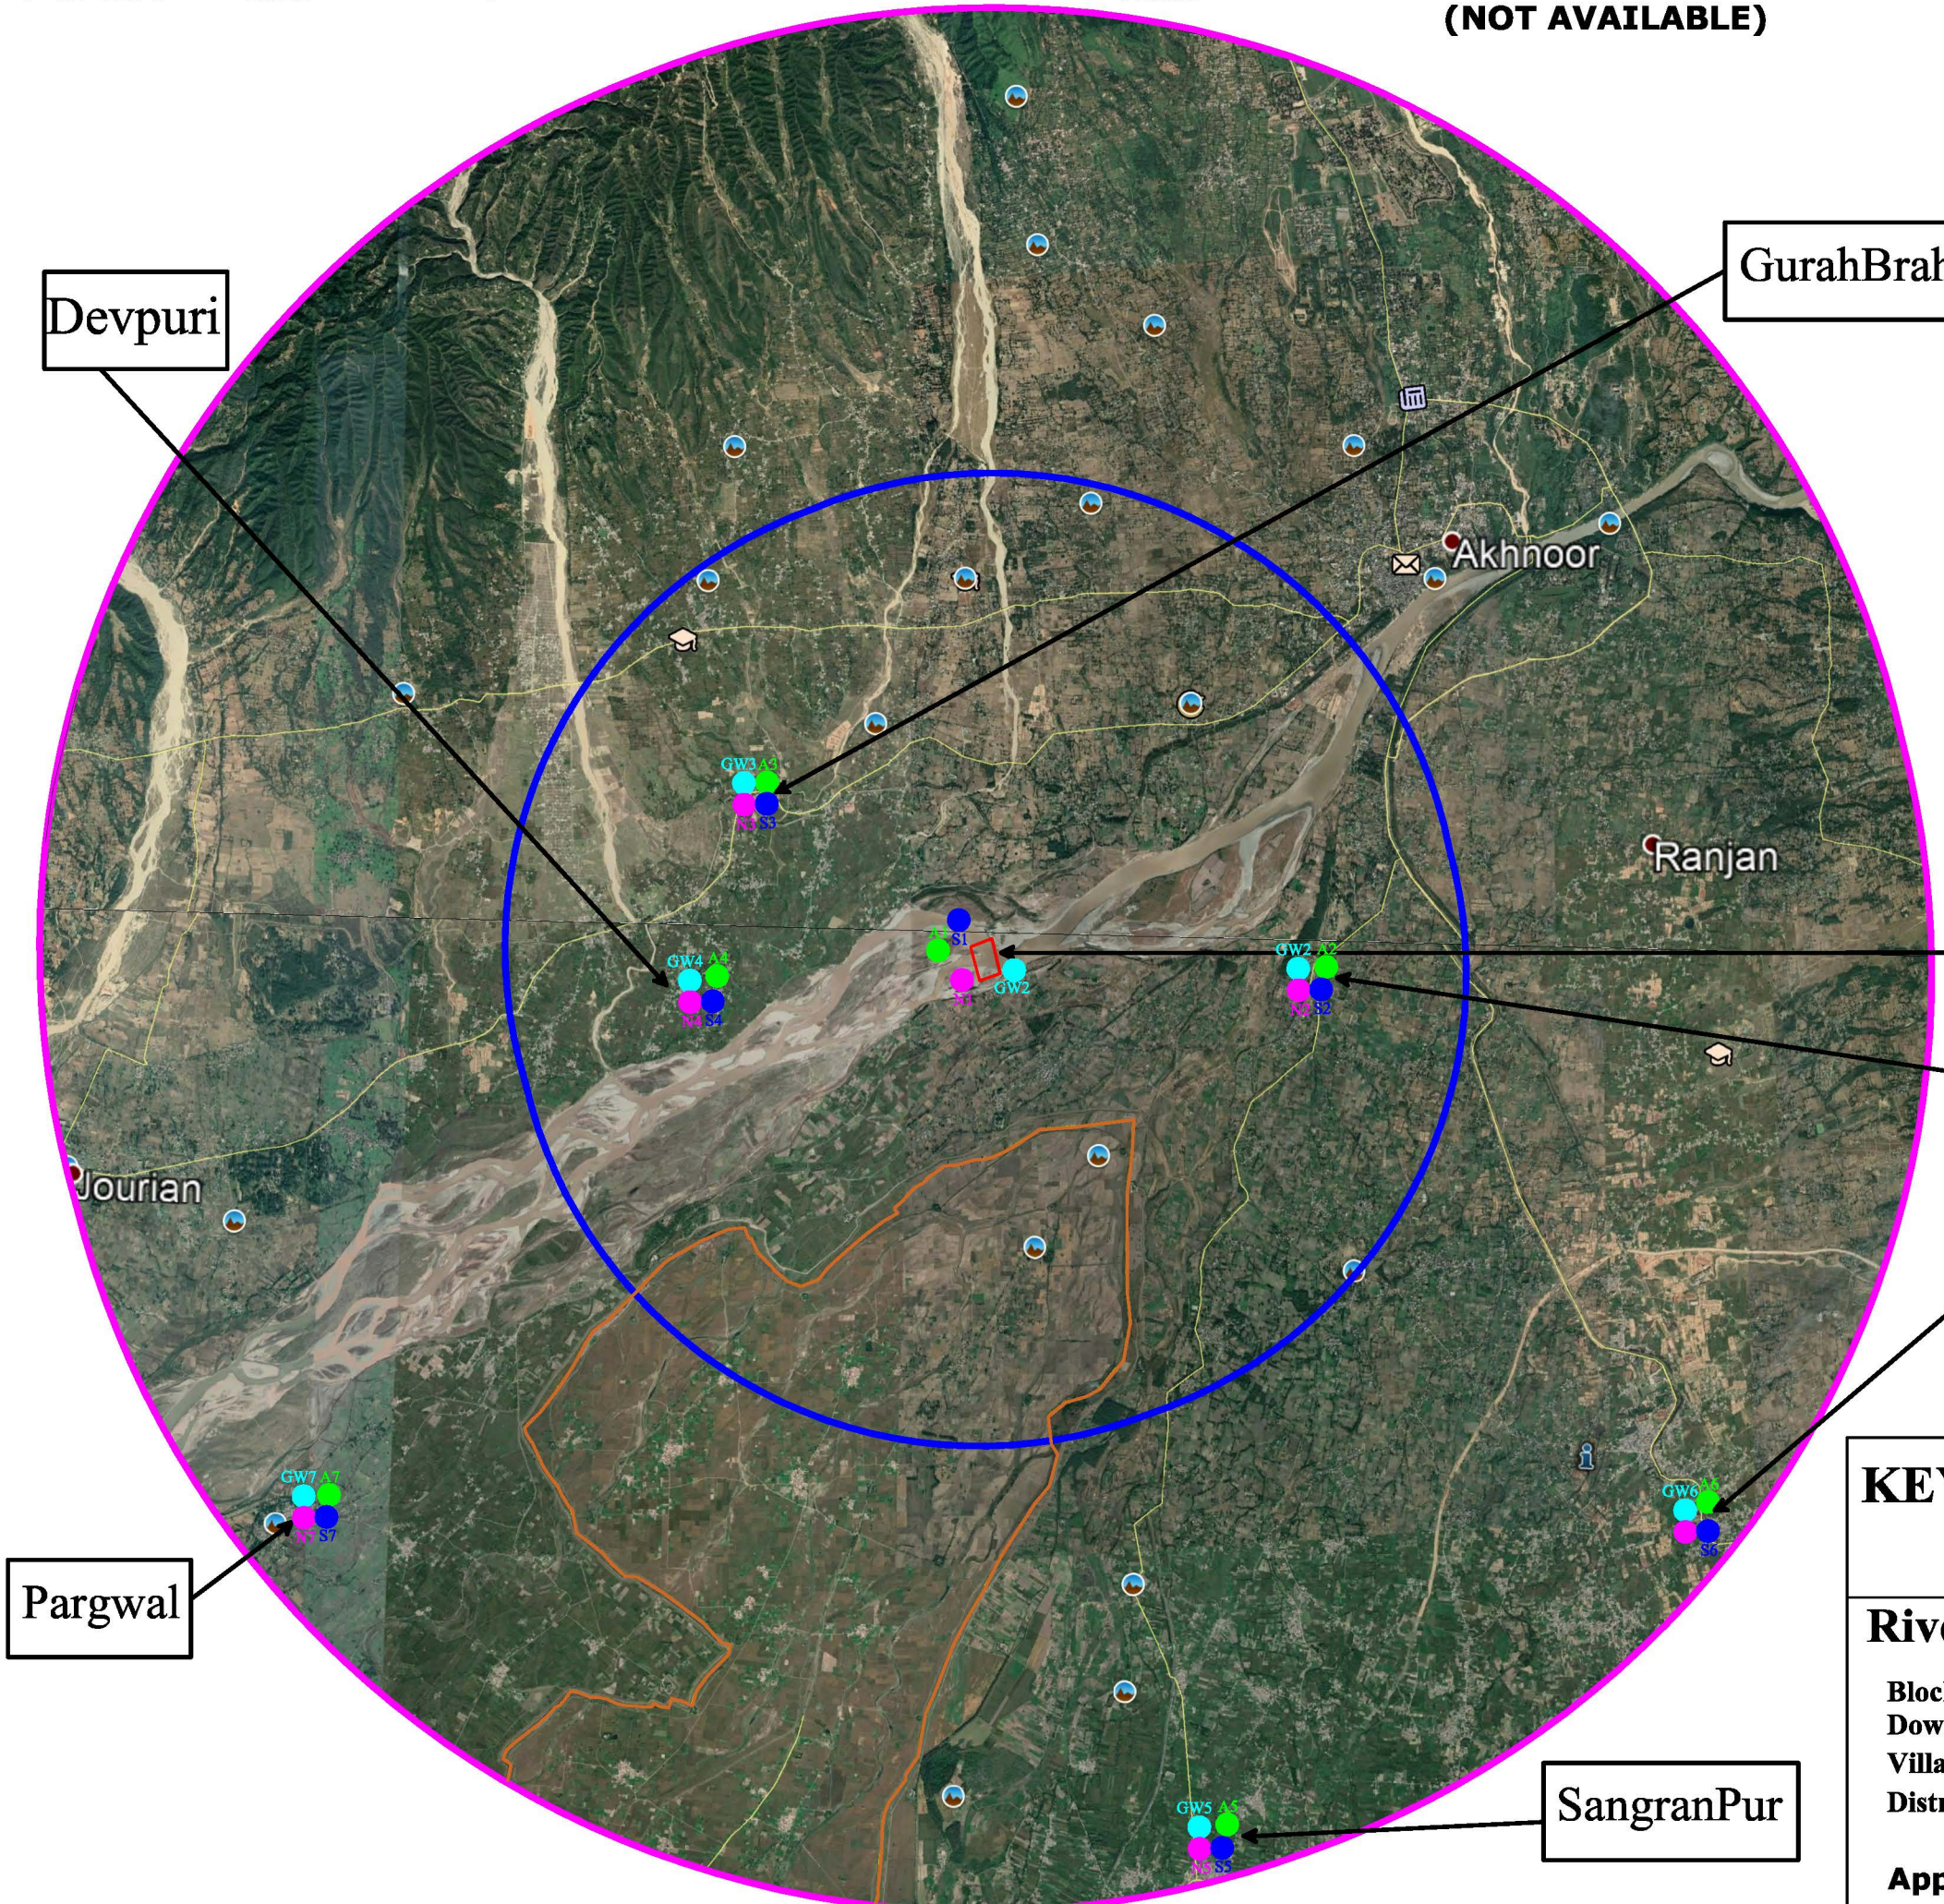

LEGEND

1		LEASE BOUNDARY
2		05K.M. BOUNDARY
3		10K.M. BOUNDARY
4		MAJOR ROAD
5		INTERNATIONAL BOUNDARY
6	A1	AMBIENT AIR QUALITY MONITORING STATIONS
7	S1	SOIL QUALITY MONITORING LOCATIONS
8	N1	AMBIENT NOISE QUALITY MONITORING STATIONS
9	GW1	GROUND WATER QUALITY MONITORING LOCATIONS
10	SW1	SURFACE WATER QUALITY MONITORING LOCATIONS

A	32°51'23.89"N	74°41'18.81"E
B	32°51'21.26"N	74°41'10.26"E
C	32°51'33.91"N	74°41'6.20"E
D	32°51'36.87"N	74°41'15.10"E

KEY PLAN OF MONITORING STATIONS

River Bed Mining ProjecT

BlockNo.5/7,(Area-9.98ha.),
Downstream Old Chenab Bridge,Akhnoor
Village-Malpur,Tehsil-Bhalwal,
District-Jammu,State-J&K

Applicant-Sh. karanvir Singh
S/o Sh. Surinder Singh