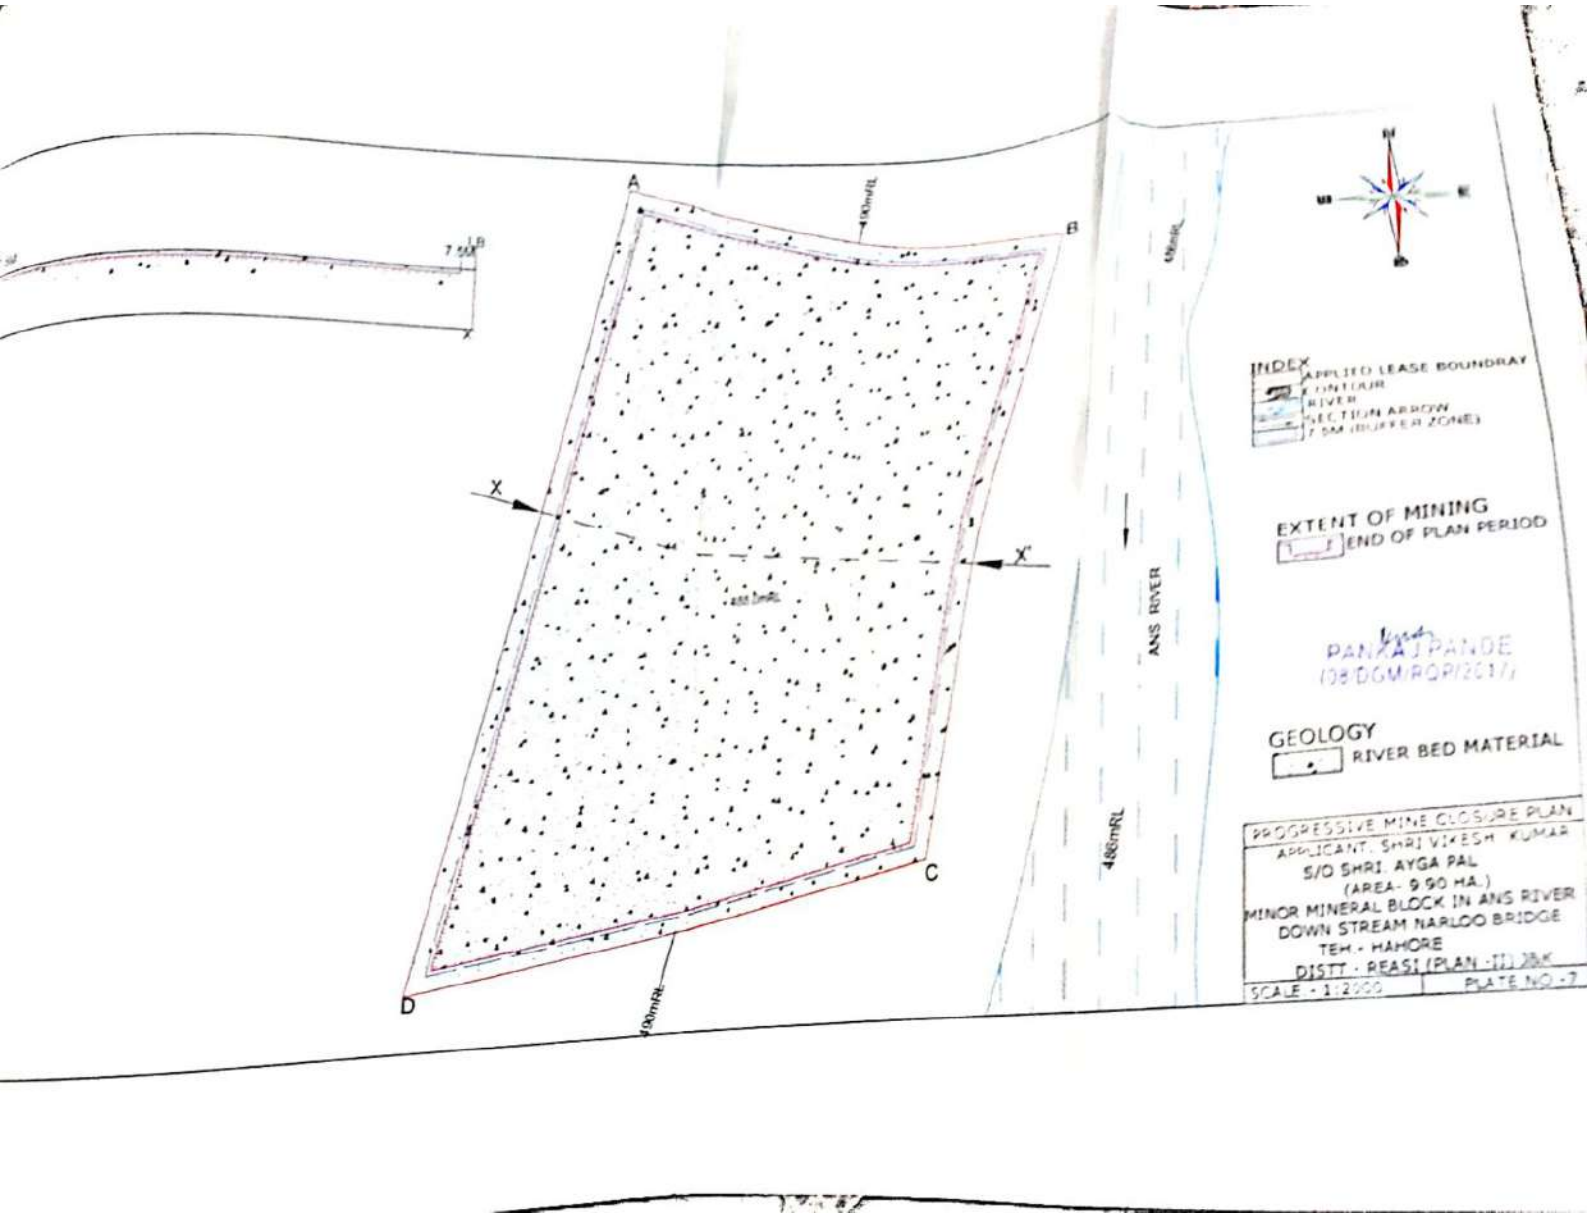
A
B
C
D
X
X'
490mRL
480mRL
486mRL
ANS RIVER
INDEX
APPLIED LEASE BOUNDRAY
CONTOUR
RIVER
SECTION ARROW
7.5M (BUFFER ZONE)
EXTENT OF MINING
END OF PLAN PERIOD
PANKAJ PANDE
(DD/DGM/ROP/2017)
GEOLOGY
RIVER BED MATERIAL
PROGRESSIVE MINE CLOSURE PLAN
APPLICANT: SHRI VIKESH KUMAR
S/O SHRI AYGA PAL
(AREA- 9.90 HA.)
MINOR MINERAL BLOCK IN ANS RIVER
DOWN STREAM NARLOO BRIDGE
TEH - HAMORE
DISTT - REASI (PLAN - II) J&K
SCALE - 1:2000
PLATE NO - 7