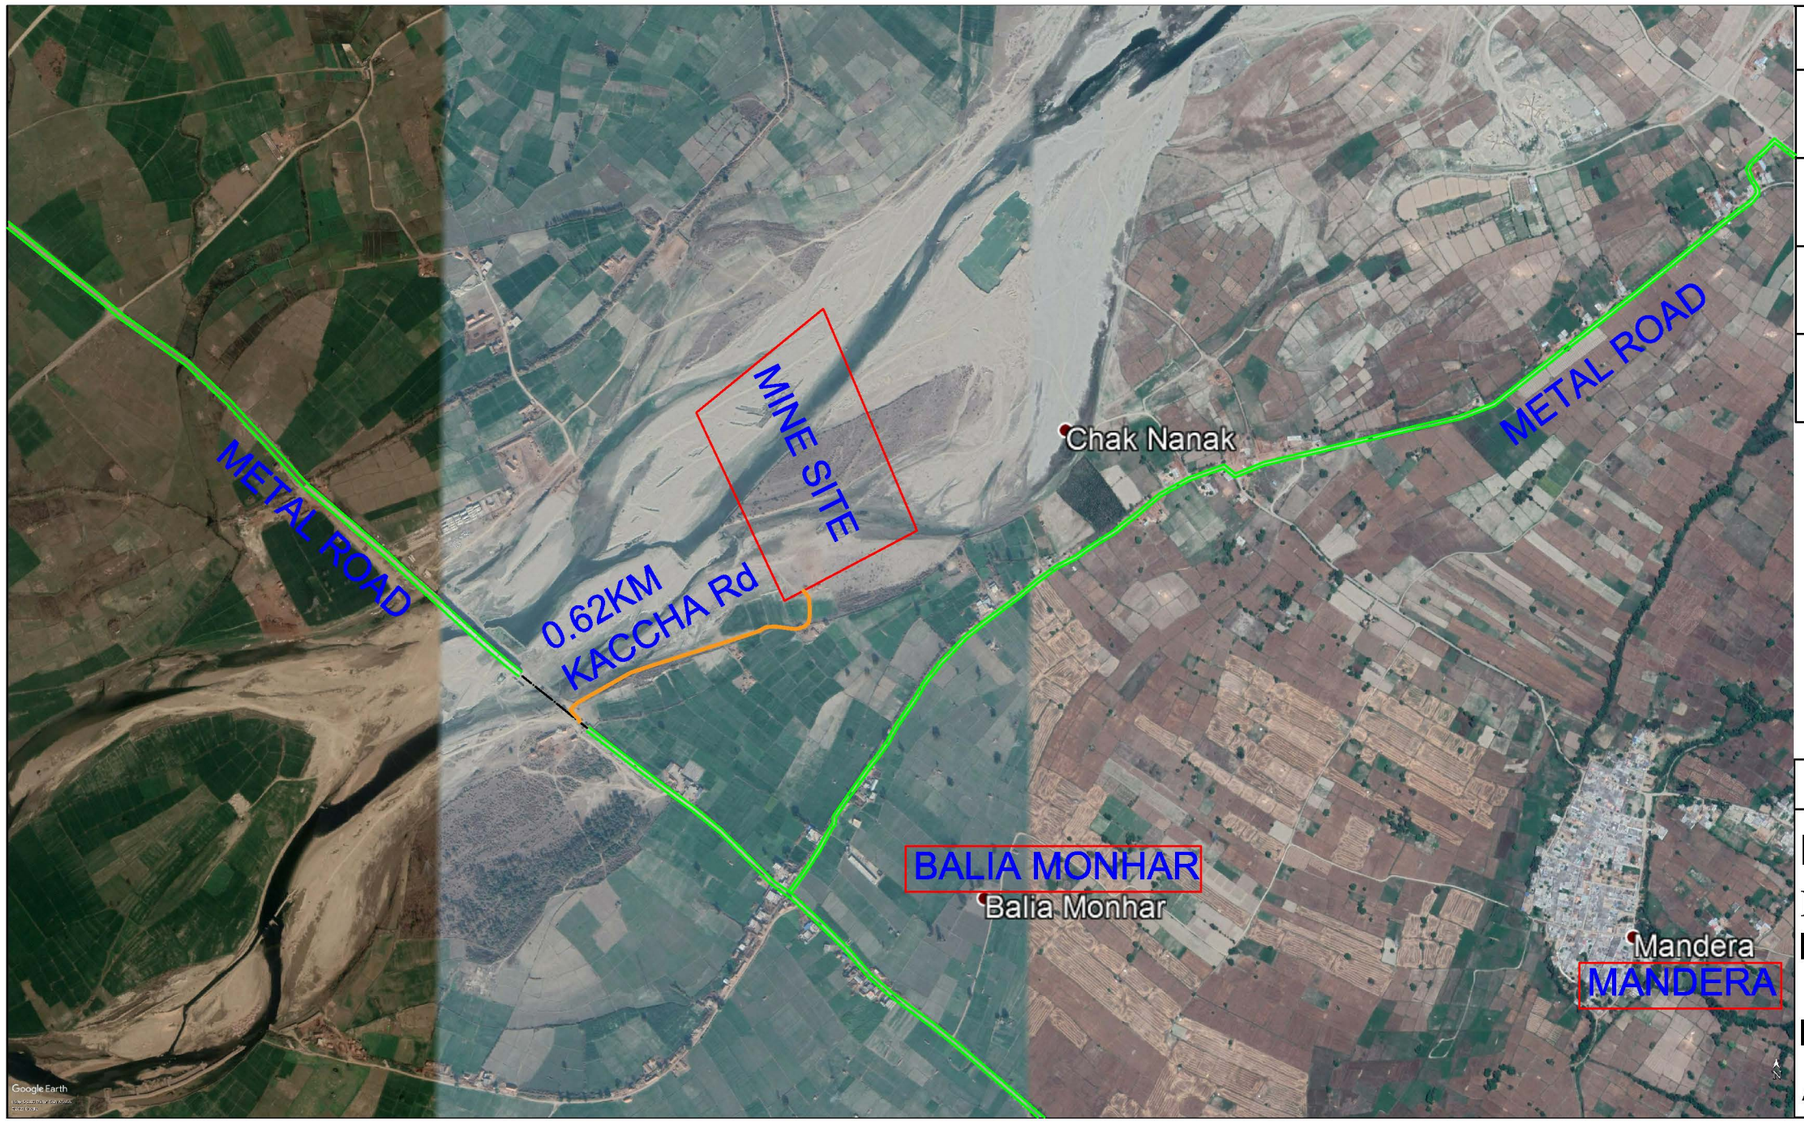

LEGEND

1		LEASE BOUNDARY
2		KACHCHA RASTA
3		MATTEL ROAD
4		NATIONAL HIGHWAY

N
W E
S

ROUTE MAP

RIVER BED MATERIAL PROJECT

Block No.- 2/4 , Mine Area- 9.59 Ha.
Basantar River Upstream NH1A Bridge,Samba
Village Pangdour, Tehsil: Samba,
District - Samba

Applicant-M/S Mahaveer Mining

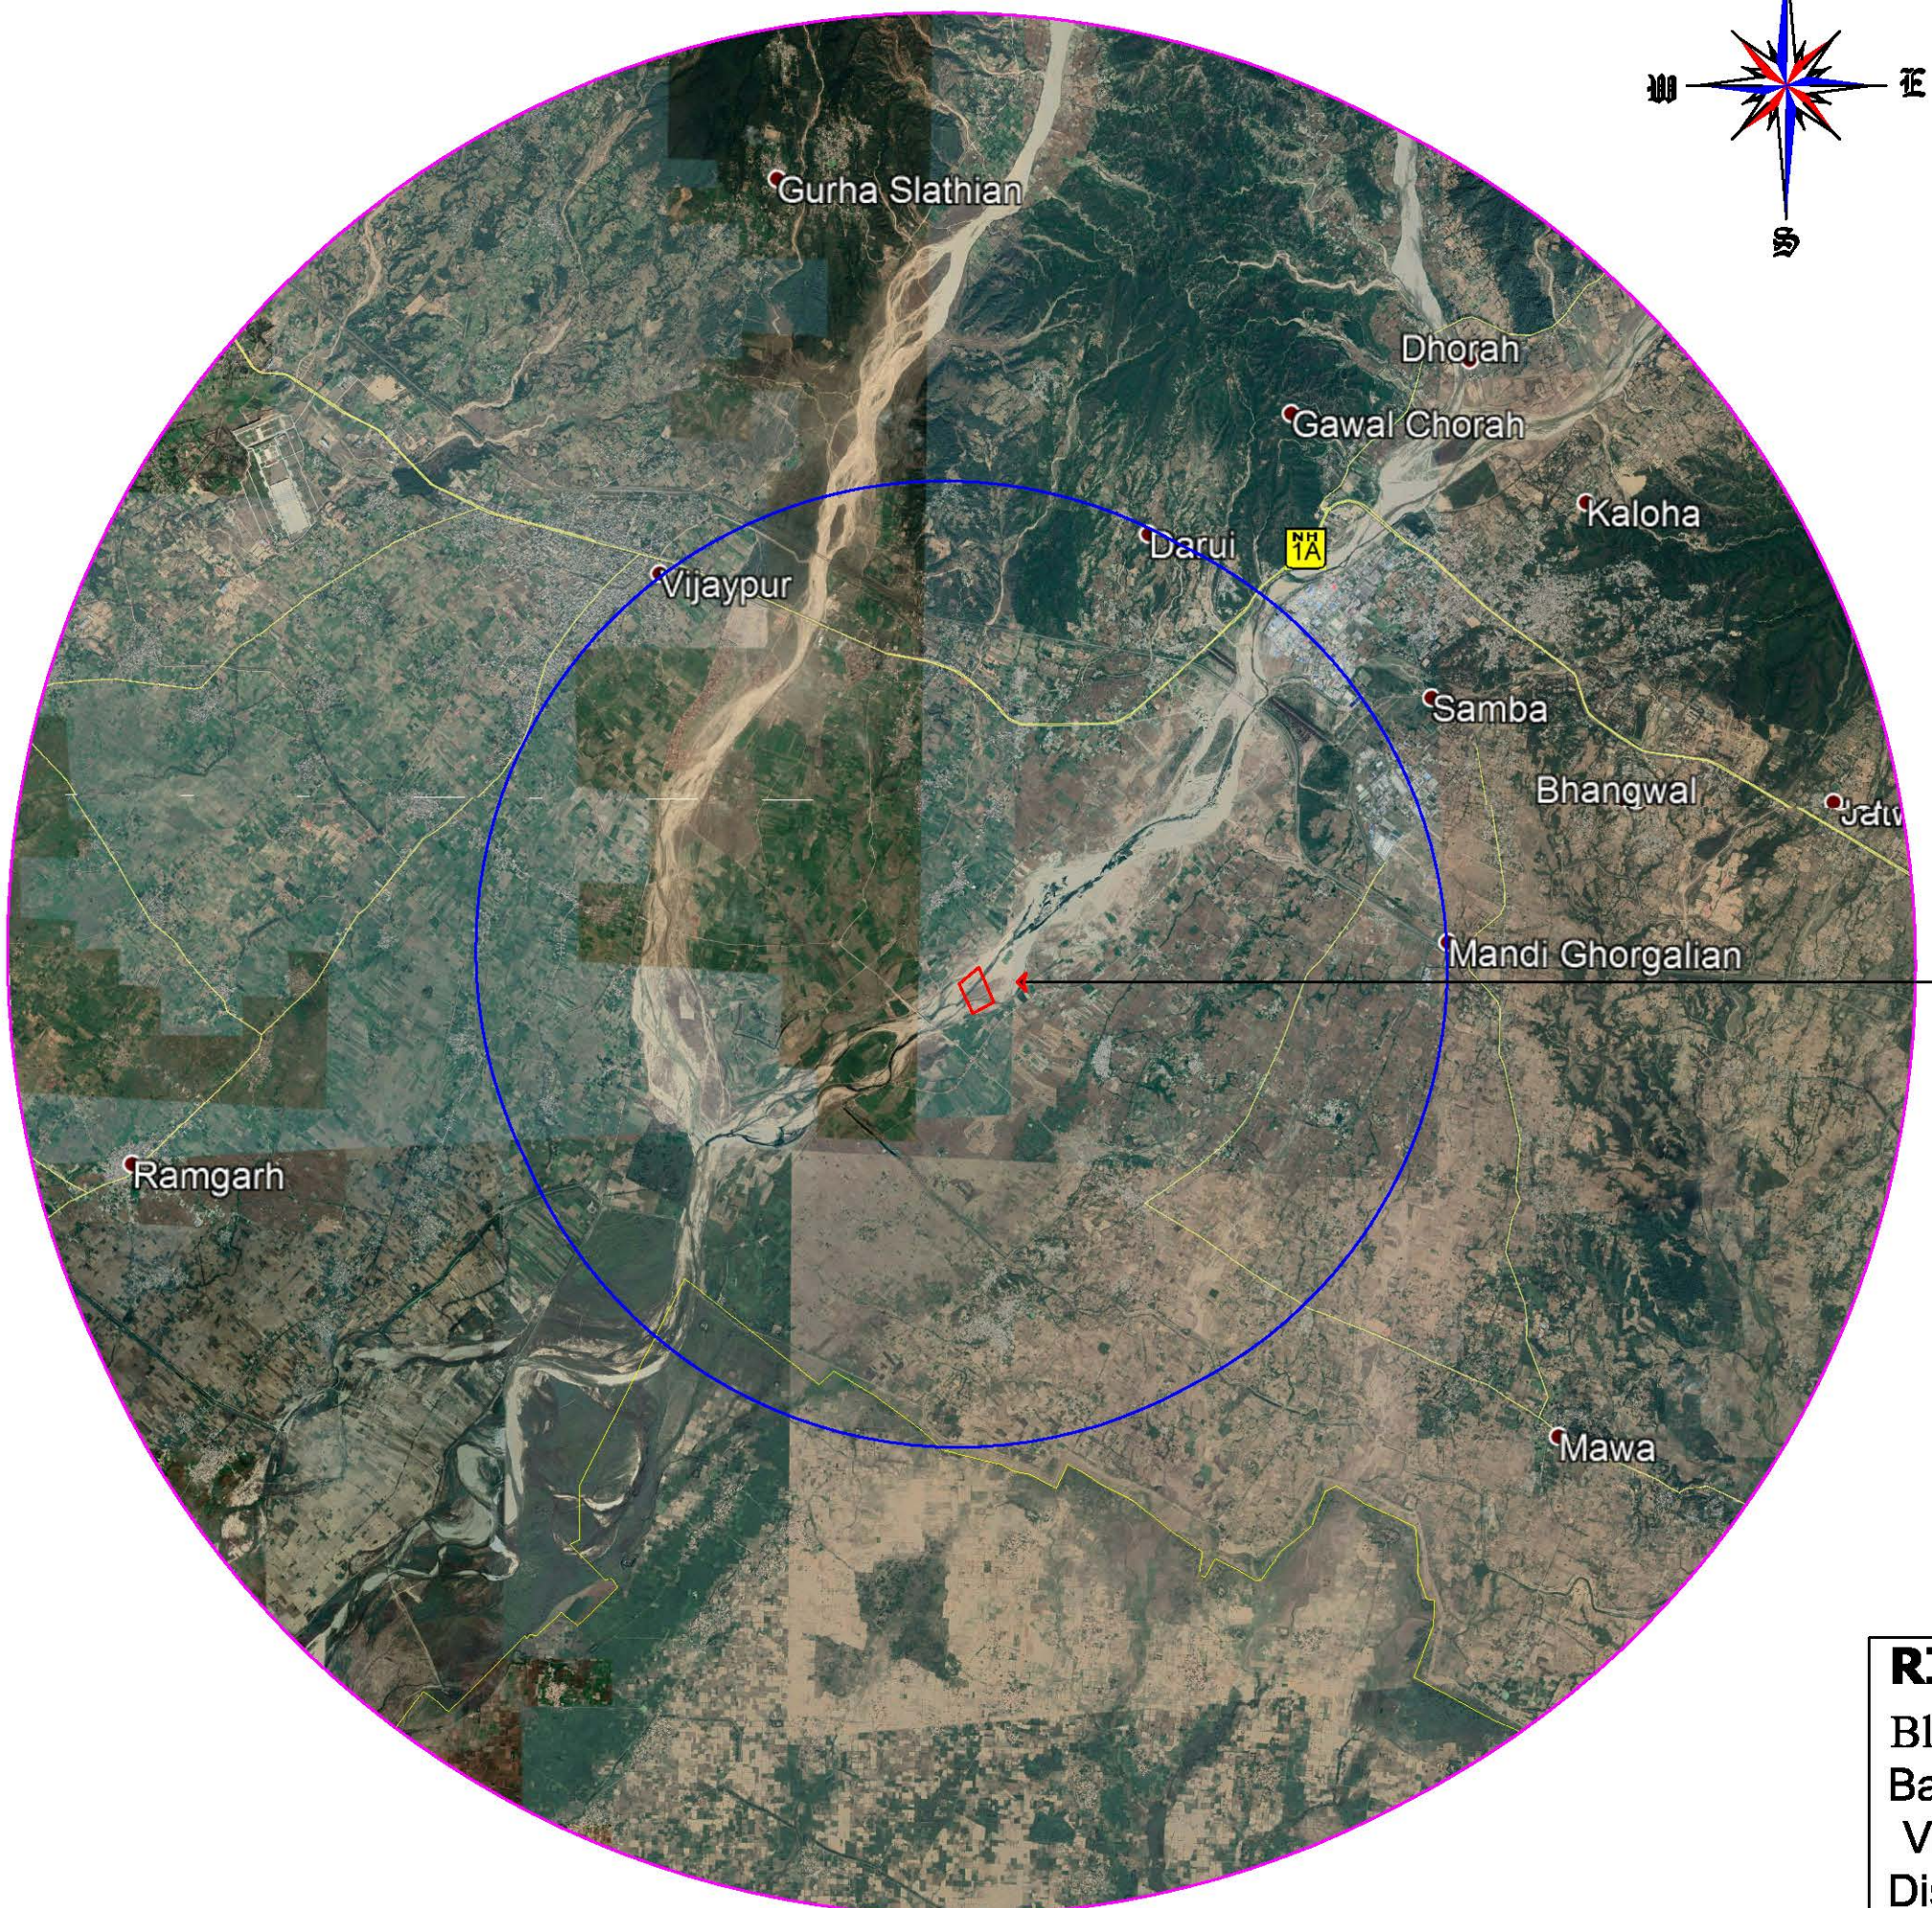

LEGEND

S.No.	SYMBOL	DESCRIPTION
1.		PROJECT SITE
2.		10K.M. BOUNDARY
3.		05K.M. BOUNDARY
4.		METAL ROAD

NO CREMATAION AREA
NEAR TO MINE SITE

RIVER BED MATERIAL PROJECT

Block No.- 2/4 , Mine Area- 9.59 Ha.
Basantar River Upstream NH1A Bridge,Samba
Village Pangdour, Tehsil: Samba,
District - Samba

Applicant-M/S Mahaveer Mining

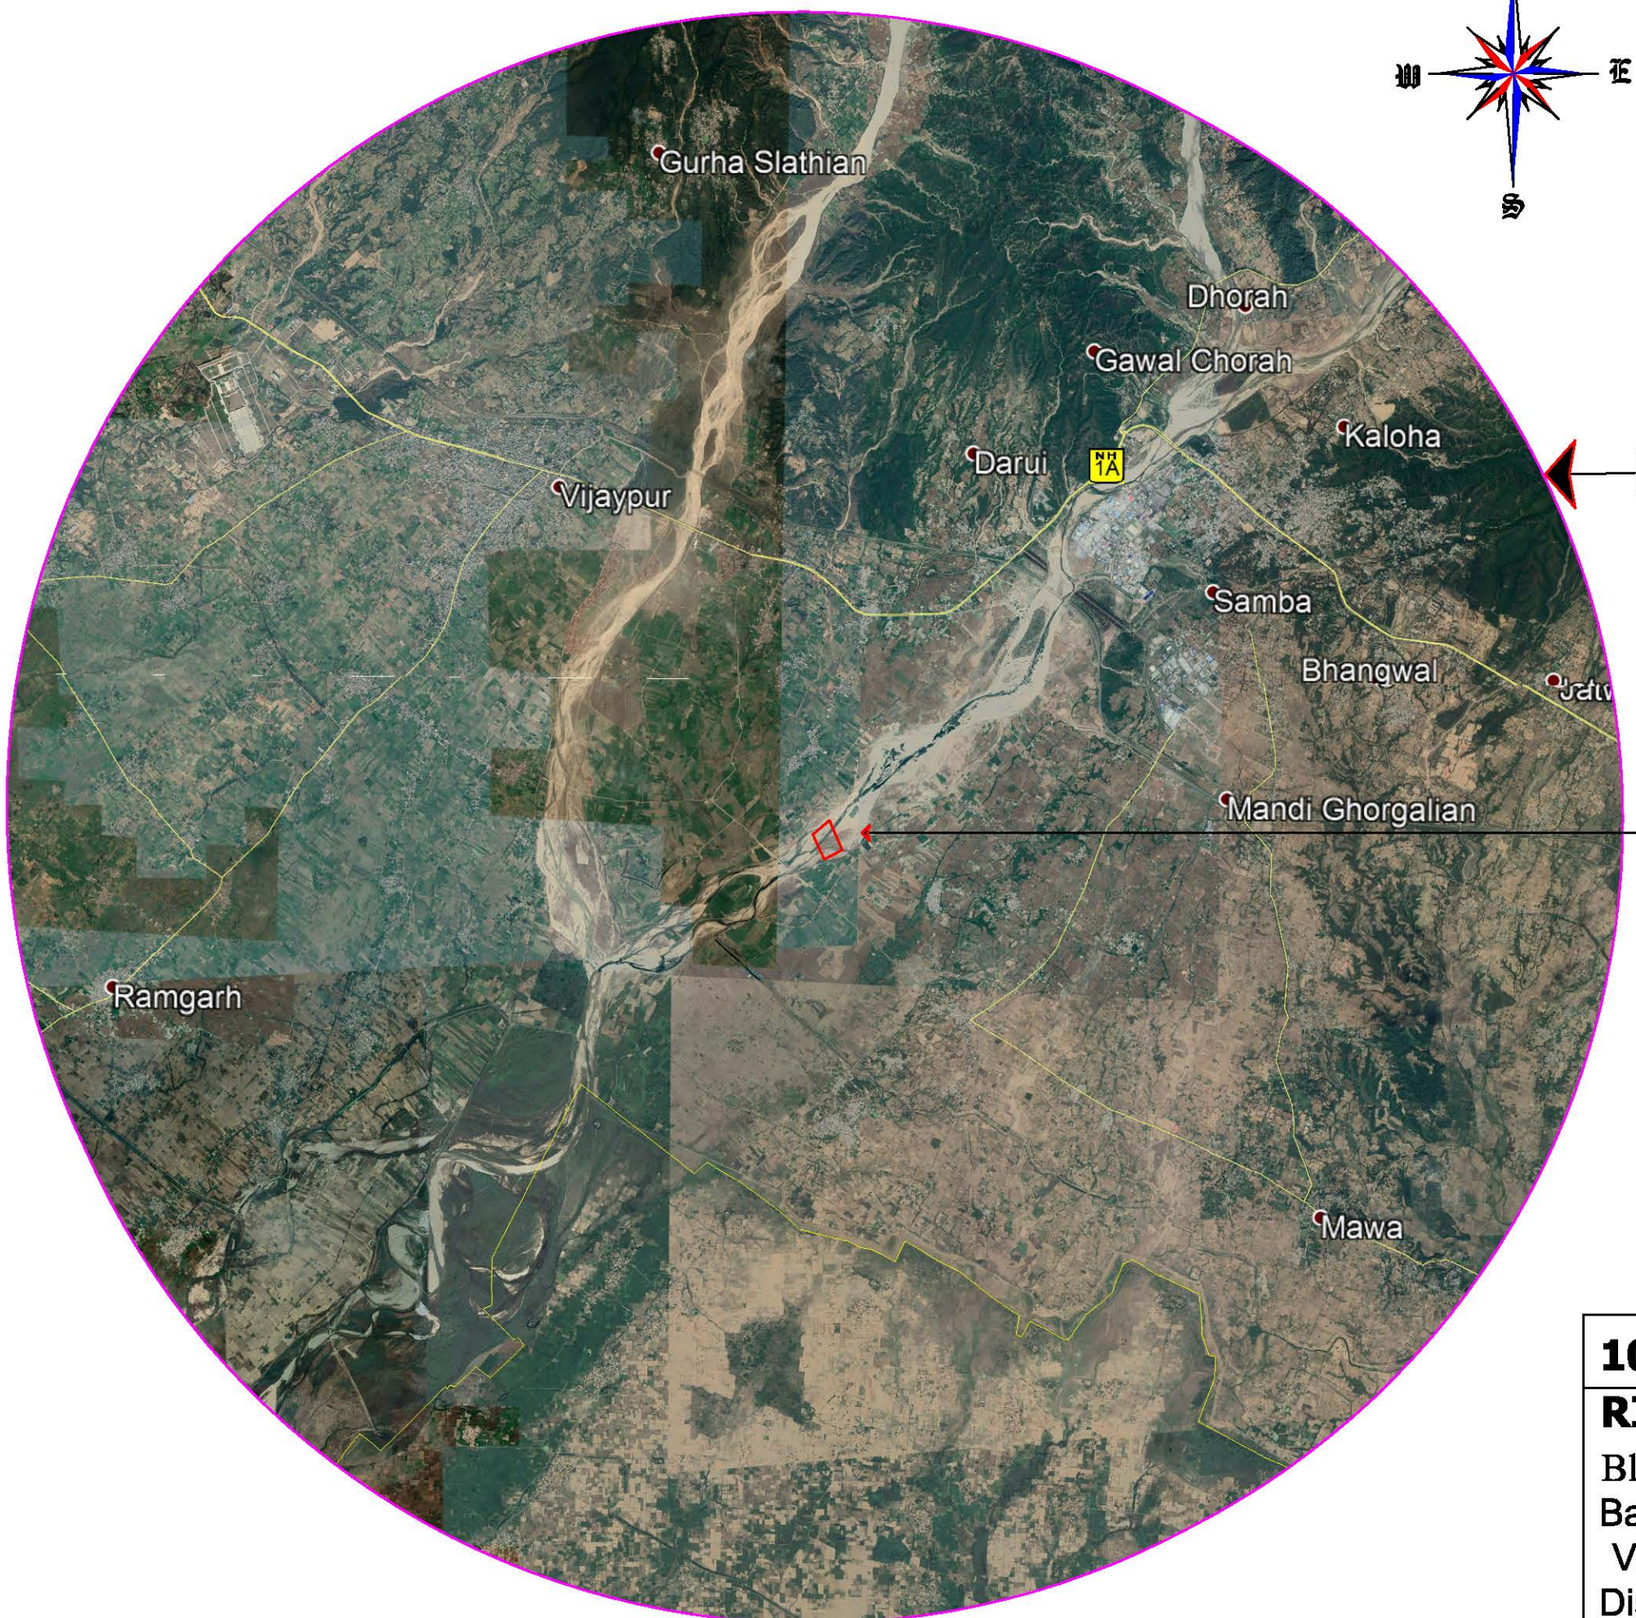

LEGEND

S.No.	SYMBOL	DESCRIPTION
1.		PROJECT SITE
2.		10K.M. BOUNDARY
3.		METAL ROAD

10 KM BUFFER AREA MAP

RIVER BED MATERIAL PROJECT

Block No.- 2/4 , Mine Area- 9.59 Ha.
Basantar River Upstream NH1A Bridge,Samba
Village Pangdour, Tehsil: Samba,
District - Samba

Applicant-M/S Mahaveer Mining

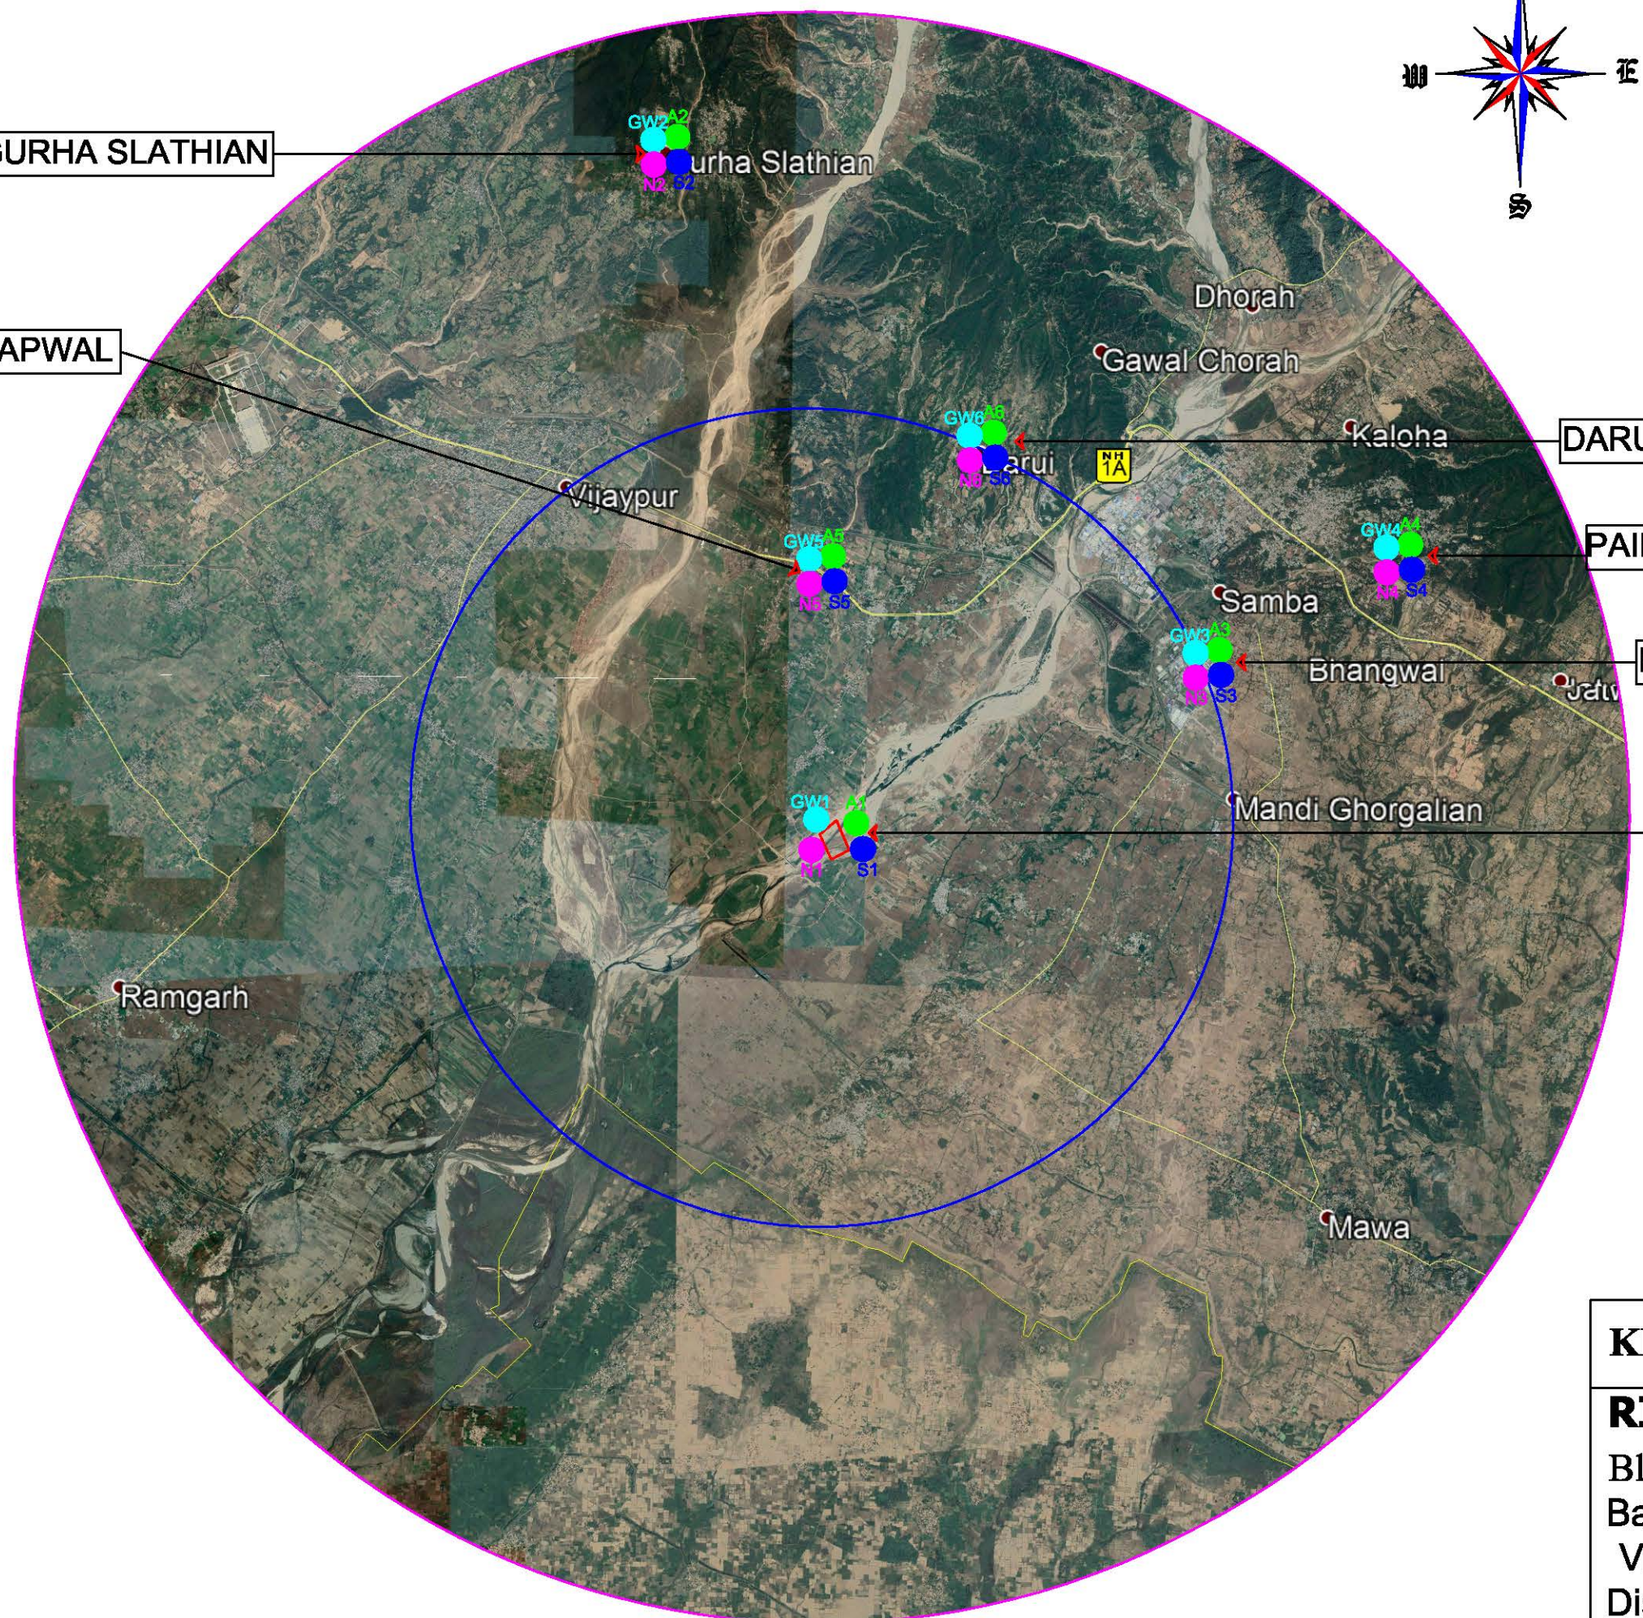

LEGEND

S.No.	SYMBOL	DESCRIPTION
1.		PROJECT SITE
2.		05K.M. BOUNDARY
3.		10K.M. BOUNDARY
4.		METAL ROAD
5.	A1	AMBIENT AIR QUALITY MONITORING STATIONS
6.	S1	SOIL QUALITY MONITORING LOCATIONS
7.	N1	AMBIENT NOISE QUALITY MONITORING STATIONS
8.	GW1	GROUND WATER QUALITY MONITORING LOCATIONS
9.	SW1	SURFACE WATER QUALITY MONITORING LOCATIONS

KEY PLAN OF MONITORING STATIONS

RIVER BED MATERIAL PROJECT

Block No.- 2/4 , Mine Area- 9.59 Ha.
Basantar River Upstream NH1A Bridge,Samba
Village Pangdour, Tehsil: Samba,
District - Samba

Applicant-M/S Mahaveer Mining

R.F.-1:2000

0 20 40 60 80 100 200 300 400 500

Scale:-Horizontal 1Cm=20Mtr(1:1000) & Vertical 1Cm= 2 Mtr(1:100)

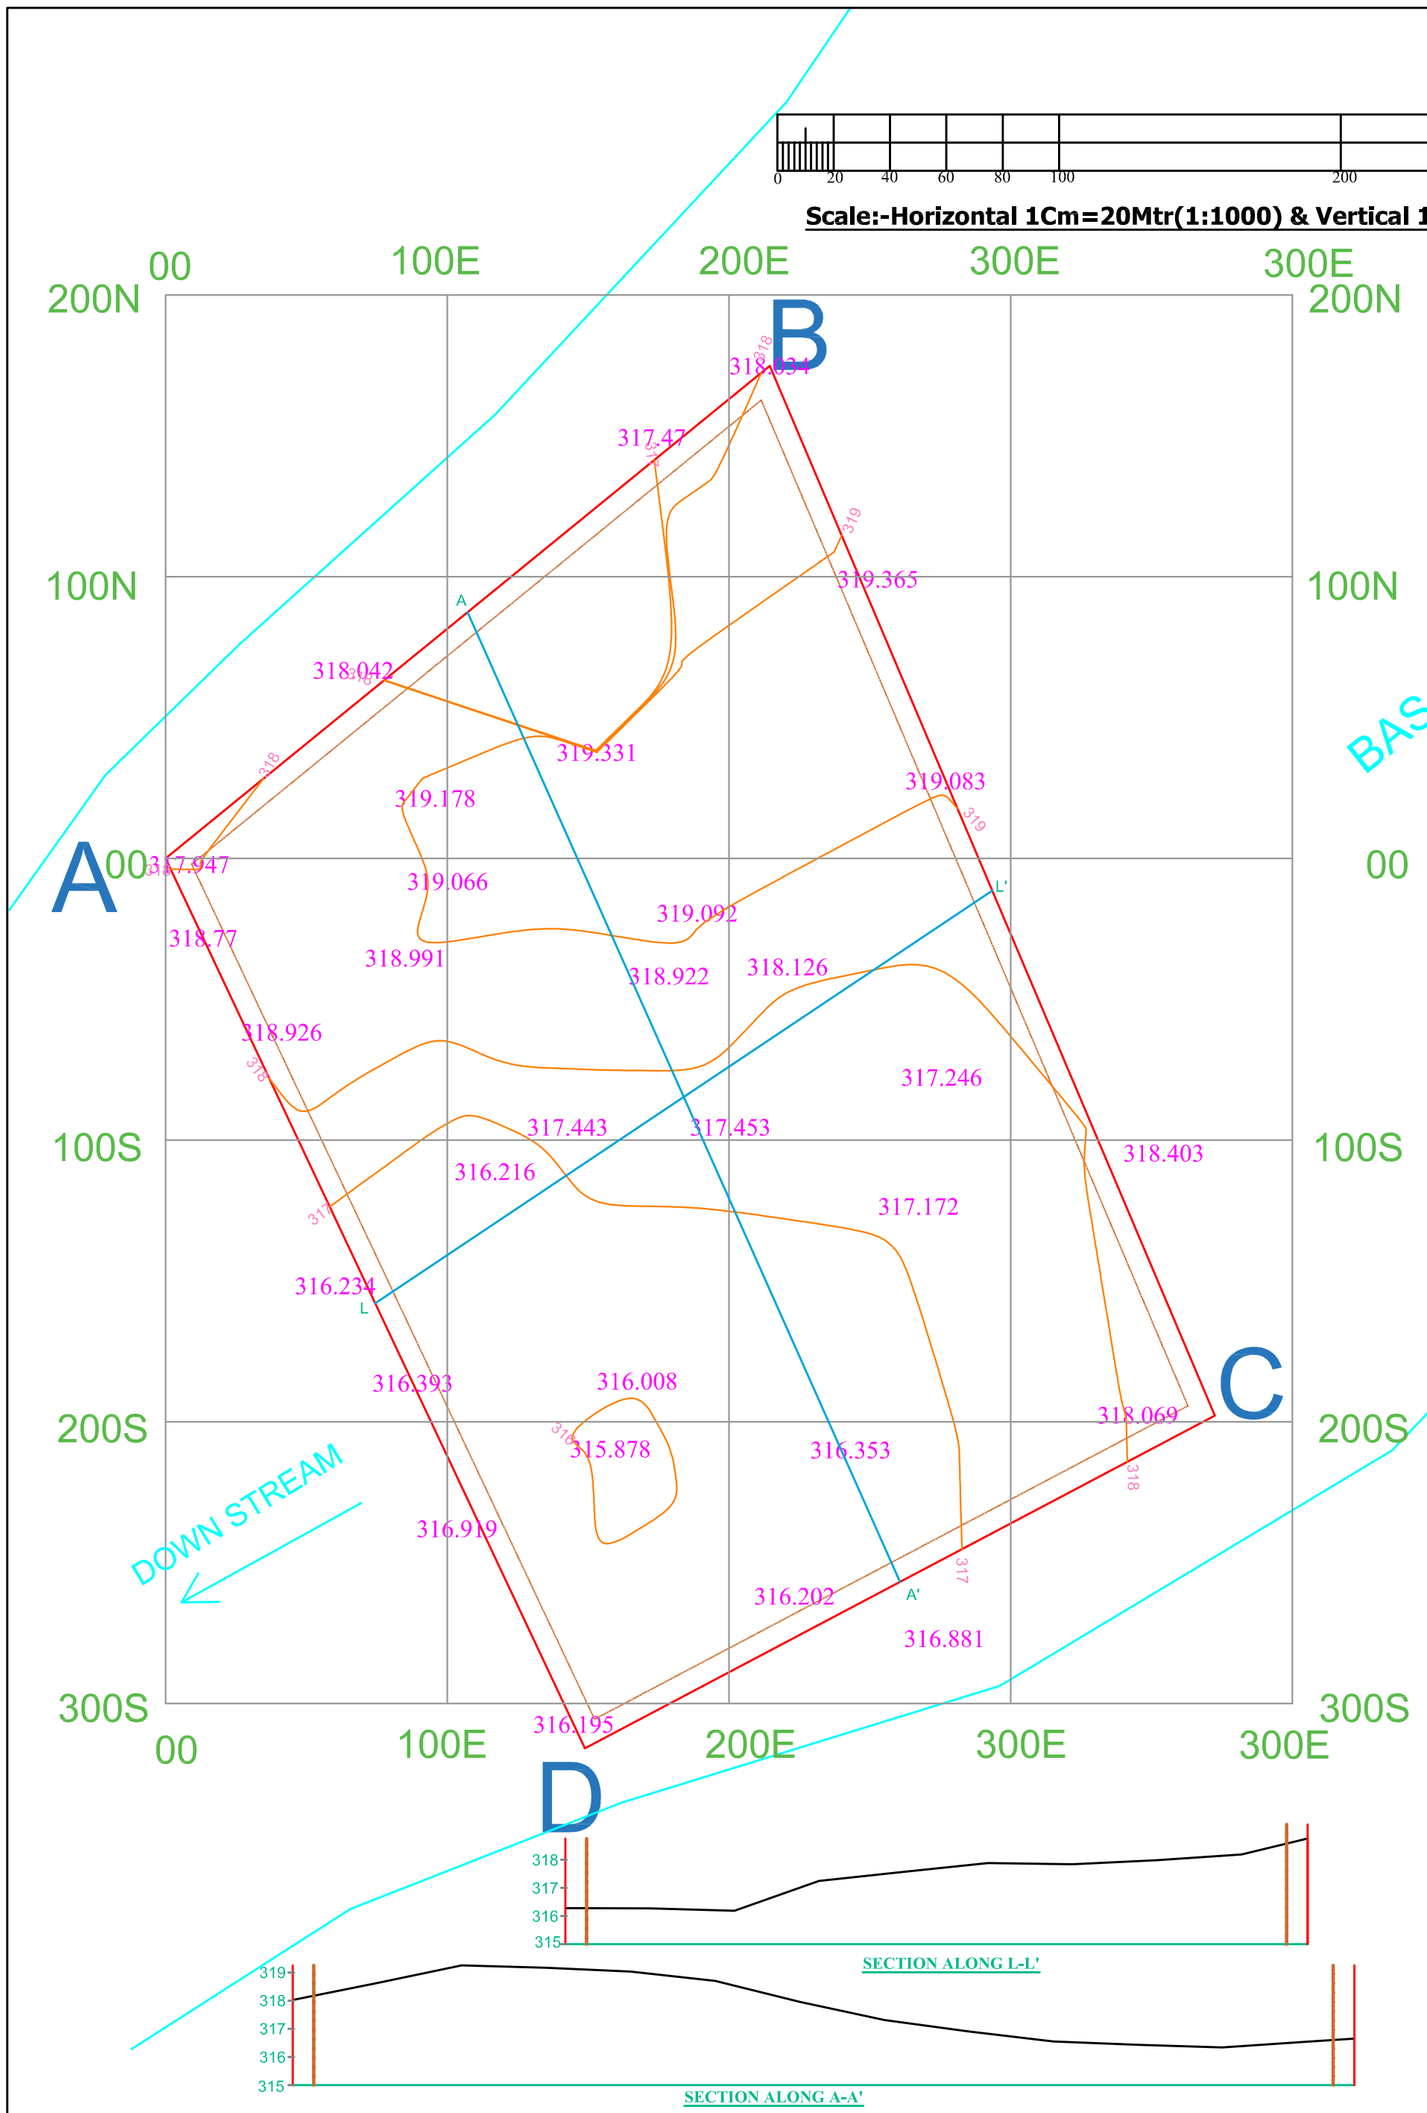

SECTION ALONG L-L'

SECTION ALONG A-A'

LEGEND

1		LEASE BOUNDARY
2		GRID LINES
3		STATUTORY BARRIER
4	318.5	SPOT LEVELS
5		CONTOUR LINES
6	X X'	CROSS SECTION LINES
7		RIVER

PLATE NO.- 3

SURFACE PLAN & SECTIONS

RIVER BED MATERIAL MINING PROJECT

MINOR MINERAL BLOCK 2-4, AREA- 9.59 HECT.
BASANTAR RIVER DOWNSTREAM NH-1A BRIDGE,
NEAR VILLAGE -PANGDOUR, TEHSIL- SAMBA,
DISTRICT- SAMBA ,STATE- JAMMU AND KASHMIR

SCALE- 1CM=20M

APPLICANT- M/S MAHAVIR MINING

CERTIFIED THAT THE PLAN & SECTIONS ARE CORRECT
TO THE BEST OF MY KNOWLEDGE AND BELIEF.

(LOI HOLDER)

ARUN KUMAR YADAV
RQP/AJM/242/2003/A
VALID DATE 21 MAY 2023

R.F.-1:2000

0 20 40 60 80 100 200 300 400 500

Scale:-Horizontal 1Cm=20Mtr(1:1000) & Vertical 1Cm= 2 Mtr(1:100)

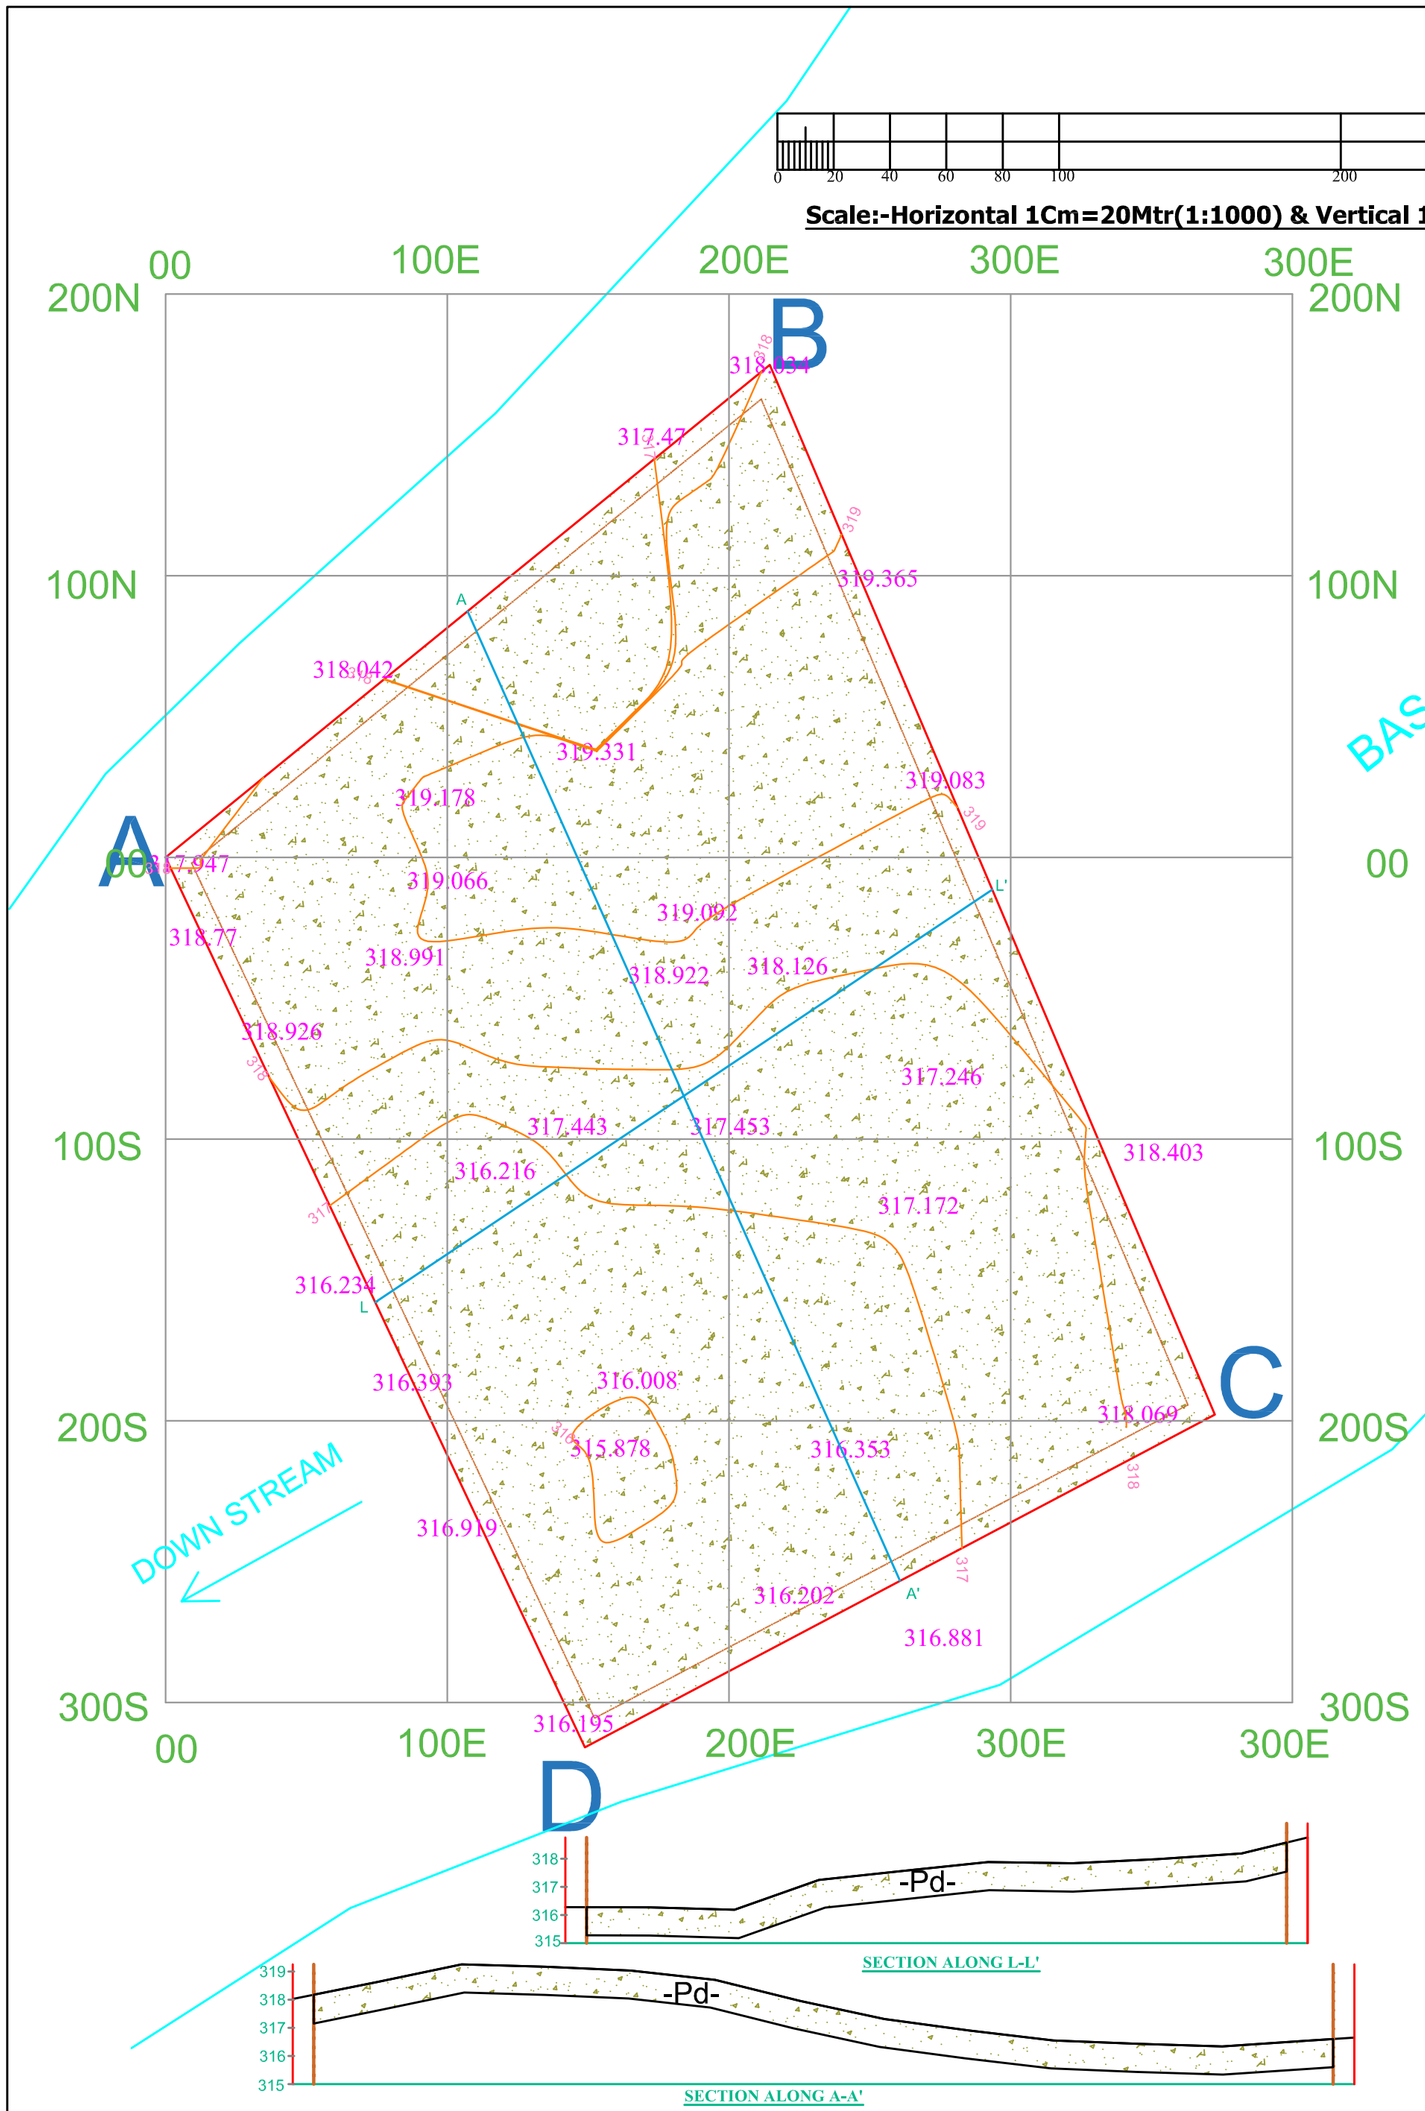

LEGEND

1		LEASE BOUNDARY
2		GRID LINES
3		STATUTORY BARRIER
4	318.5	SPOT LEVELS
5		CONTOUR LINES
6	X X'	CROSS SECTION LINES
7		RIVER
8		RIVER BED MATERIAL
9	-Pd-	PROVED RESERVE

PLATE NO.- 4

SURFACE GEOLOGICAL PLAN & SECTIONS

RIVER BED MATERIAL MINING PROJECT

MINOR MINERAL BLOCK 2-4, AREA- 9.59 HECT.
BASANTAR RIVER DOWNSTREAM NH-1A BRIDGE,
NEAR VILLAGE -PANGDOUR, TEHSIL- SAMBA,
DISTRICT- SAMBA ,STATE- JAMMU AND KASHMIR

SCALE- 1CM=20M

APPLICANT- M/S MAHAVIR MINING

CERTIFIED THAT THE PLAN & SECTIONS ARE CORRECT
TO THE BEST OF MY KNOWLEDGE AND BELIEF.

(LOI HOLDER)

ARUN KUMAR YADAV
RQP/AJM/242/2003/A
VALID DATE 21 MAY 2023