DISTRICT: KRISHNA
MANDAL: TIRUVURU

FIELD NO. 88 &89

VILLAGE NO.25
VILLAGE NAME; LAXMIPURAM
88 AREA:11.25
89 AREA:11.57

SCALE: 1CM=1CHAIN
1:2000

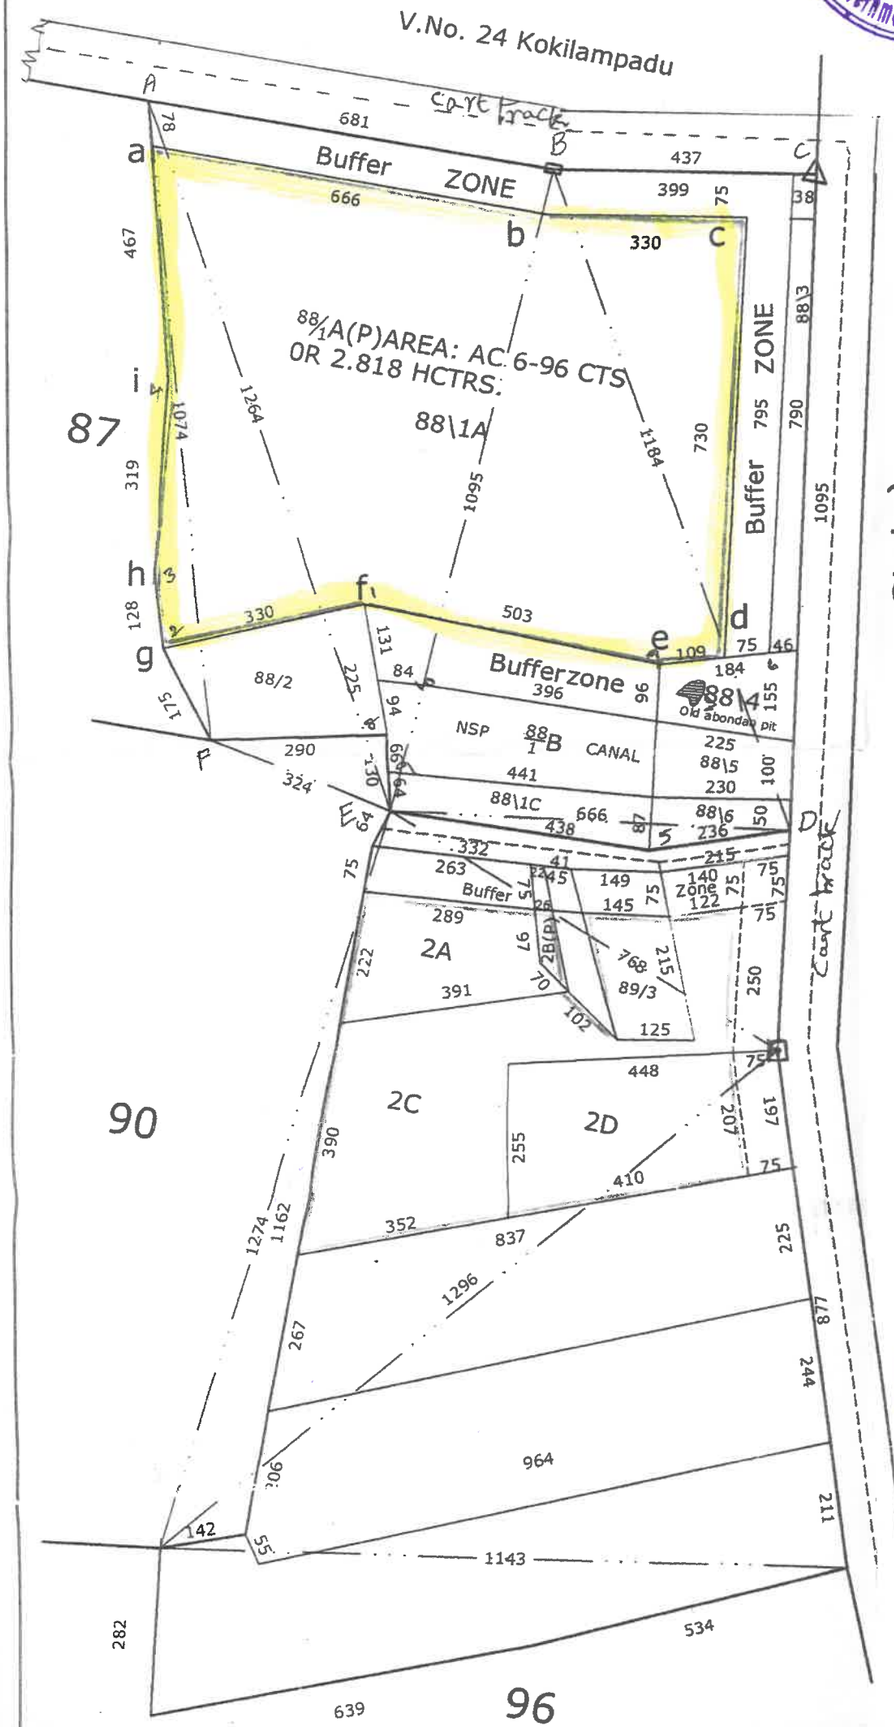

E.T.S. DATA

ST NO	EASTING	NORTHING	ELEVATION
ST 1	2000	1000	100
a	1938.9346	1137.9653	99.100
b	2043.2096	1055.1634	99.402
c	2100.6504	1022.6723	99.630
d	2028.8000	895.6403	100.123
e	2008.7576	903.9222	99.920
f	1932.0983	968.9613	101.222
g	1867.4266	987.2212	99.100
h	1876.1763	1011.2870	99.201
i	1908.7724	1066.1929	100.260

GEO COORDINATES OF THE AREA DEMARCATED IN R.S.NO.88/1A(part) EXTENT AC. 6.96 CENTS or 2.818 HECTRS IN WGS - 84 DATUM

ST NO	LATITUDE	LONGITUDE
a	17° 5'12.77"N	80°39'11.68"E
b	17° 5'10.07"N	80°39'15.20"E
c	17° 5'9.00"N	80°39'17.17"E
d	17° 5'4.87"N	80°39'14.74"E
e	17° 5'5.13"N	80°39'14.06"E
f	17° 5'7.27"N	80°39'11.45"E
g	17° 5'7.85"N	80°39'9.28"E
h	17° 5'8.63"N	80°39'9.55"E
i	17° 5'10.42"N	80°39'10.67"E

LADDAR FOR R.S.NO.88

		B		
		1095		
		220	9	10
9	3	63		
		E		
		324		
8	116	268		
		F		
		C		
		1095		
6	46	301		
		D		
		1184		
		848	101	7
C	404	167		
		B		
		E		
		666		
5	43	232		
		D		
		A		
		1074		
4	12	607		
3	64	292		
2	61	164		
		F		
		E		
		1264		
		1046	239	F
1	68	920		
		A		

Q.L AREA OF M/S BALAJI AQUA & AGRO PRODUCTS Pvt., Ltd. IN R.S.NO.89/2A,2B(p),2C,2D & 3 ext,AC.3.15 OR 1.275 HECTRS

Q.L APPLIED AREA SURVEYED AND DEMARCATED TO SRI m/s Akshaya constructions IN R.S.NO.88/1A (P)AC.6.96 OR 2.818 HECTRS

The Plans and Sections are prepared based on lease may authenticated by the State Governmen'
CORRECTNESS CERTIFIED
(P.V.SATYANARAYANA)
RQP/DMG/AP/34/2017
RQP/DMG/HYD/43/2017

Sketch Appended to
Notice No. 5428/R.S/2018
Date....11.06.2018....

Director of Mines & Geology
Govt. of Andhra Pradesh

ASST.DIRECTOR OF MINES &GEOLOGY
VIJAYAWADA

SURVEYOR
O/O ADMG,VJA

Verified and found Correct
AMG, Head Office

For AKSHAYA CONSTRUCTIONS
APPLICANT
Managing Partner

Subject to the Conditions indicated in the Mining Plan approval Letter No: 2520/Quartz/MP/VJA/2018
Date: 14/4/2018

APPROVED
W.B.CHANDRA SHEKAR
Deputy Director of Mines & Geology
KAKINADA