PLAN SHOWING MINOR MINERAL BLOCK SHEDIPORA-RUKHMACHWARI (BAKHAKAR) BRIDGE TO KACHIWARA DOWNSTREAM TALRI NALLA DISTRICT KUPWARA.

Total Original Area of Plan: 9.51 Hectare
Total risized Area of Plan: 7.83 Hectare
Scale: 1:5000 cm

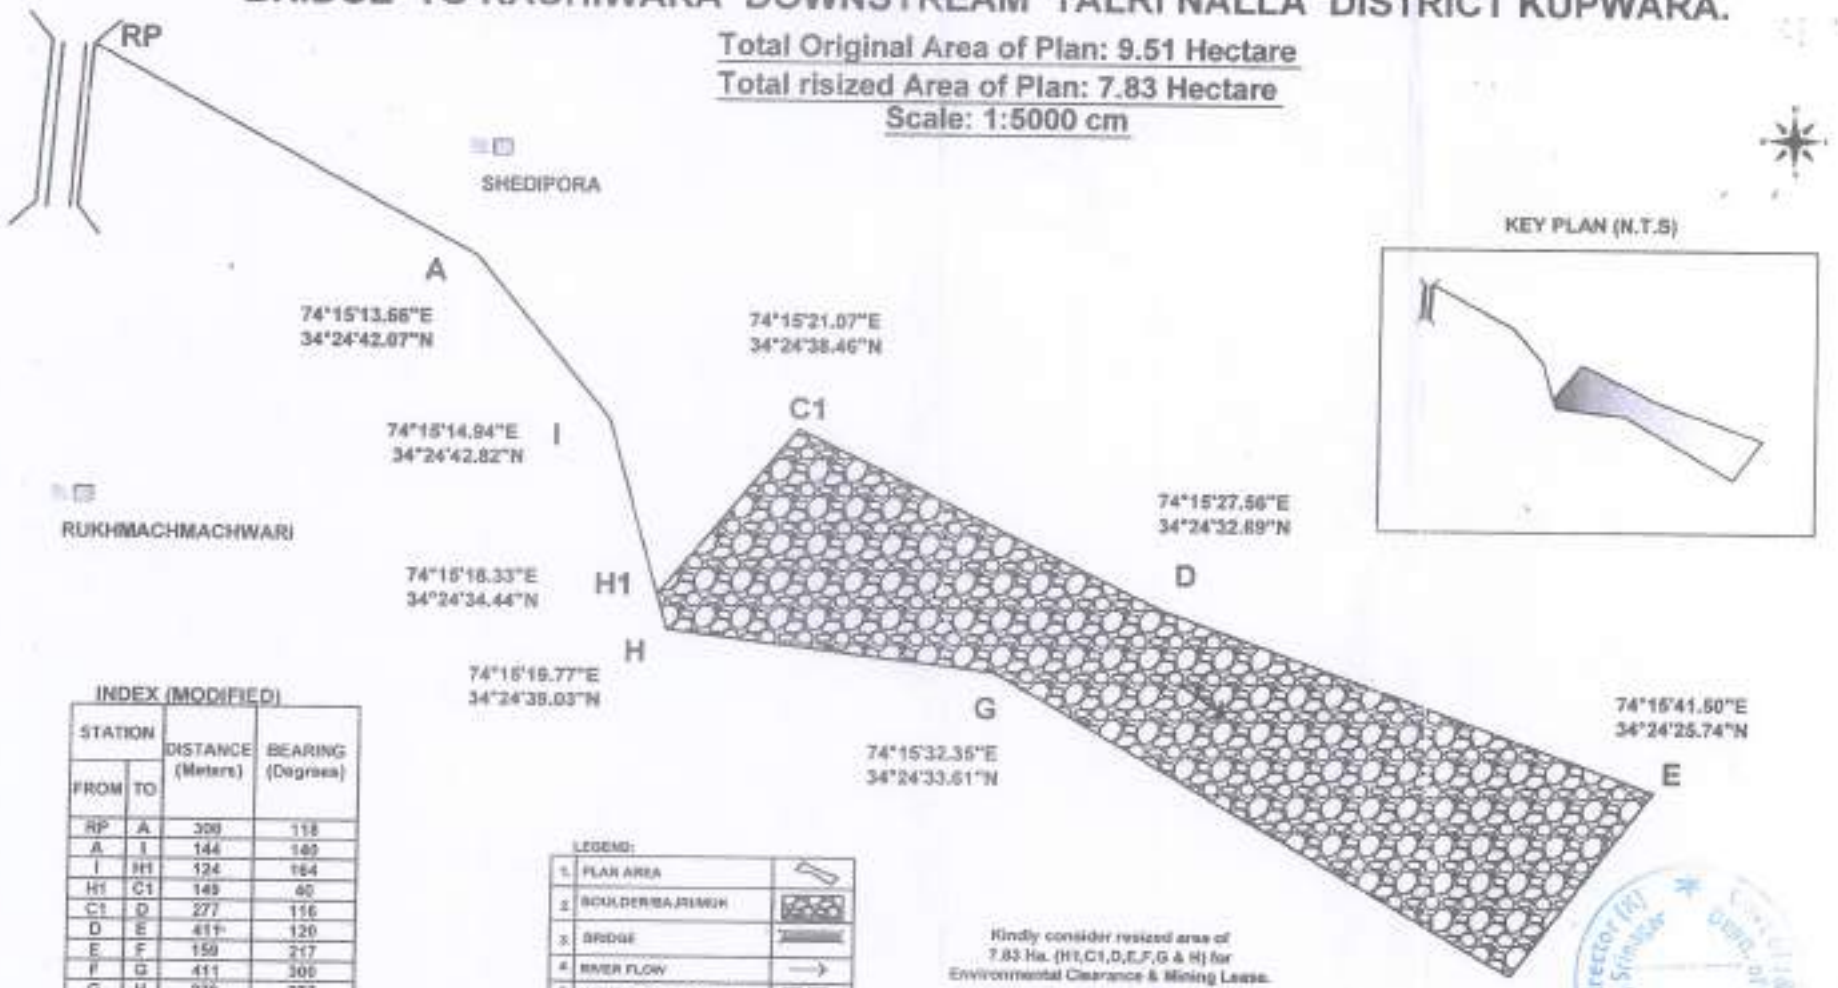

KEY PLAN (N.T.S)

INDEX (MODIFIED)

STATION		DISTANCE (Meters)	BEARING (Degrees)
FROM	TO		
RP	A	308	118
A	I	144	140
I	H1	124	164
H1	C1	149	40
C1	D	277	116
D	E	411	120
E	F	159	217
F	G	411	300
G	H	226	277
H	H1	22	344

LEGEND:

1.	PLAN AREA	
2.	SOULDER/BAJRIMOH	
3.	BRIDGE	
4.	RIVER FLOW	→
5.	HABITATION & OTHERS	

Kindly consider resized area of 7.83 Ha. (H1,C1,D,E,F,G & H) for Environmental Clearance & Mining Lease.

Reyaz Ahmad Sofi
S/o Habibullah Sofi
R/o Gompora Wasikhura Kupwara
Project Proponent

JAVEED AHMAD GANAIE
Recognised Qualified Person (RQP)
Reg.No. 03/DGM/RQP/2016

Joint Director (R)
Geology & Mining Dept.
Srinagar