A32

PLAN SHOWING MINERAL QUARRY BL
AT MANDAKPAL-A DISTRICT PULWAN
Area of Plan:6.56hecta
Scale: 1:3500

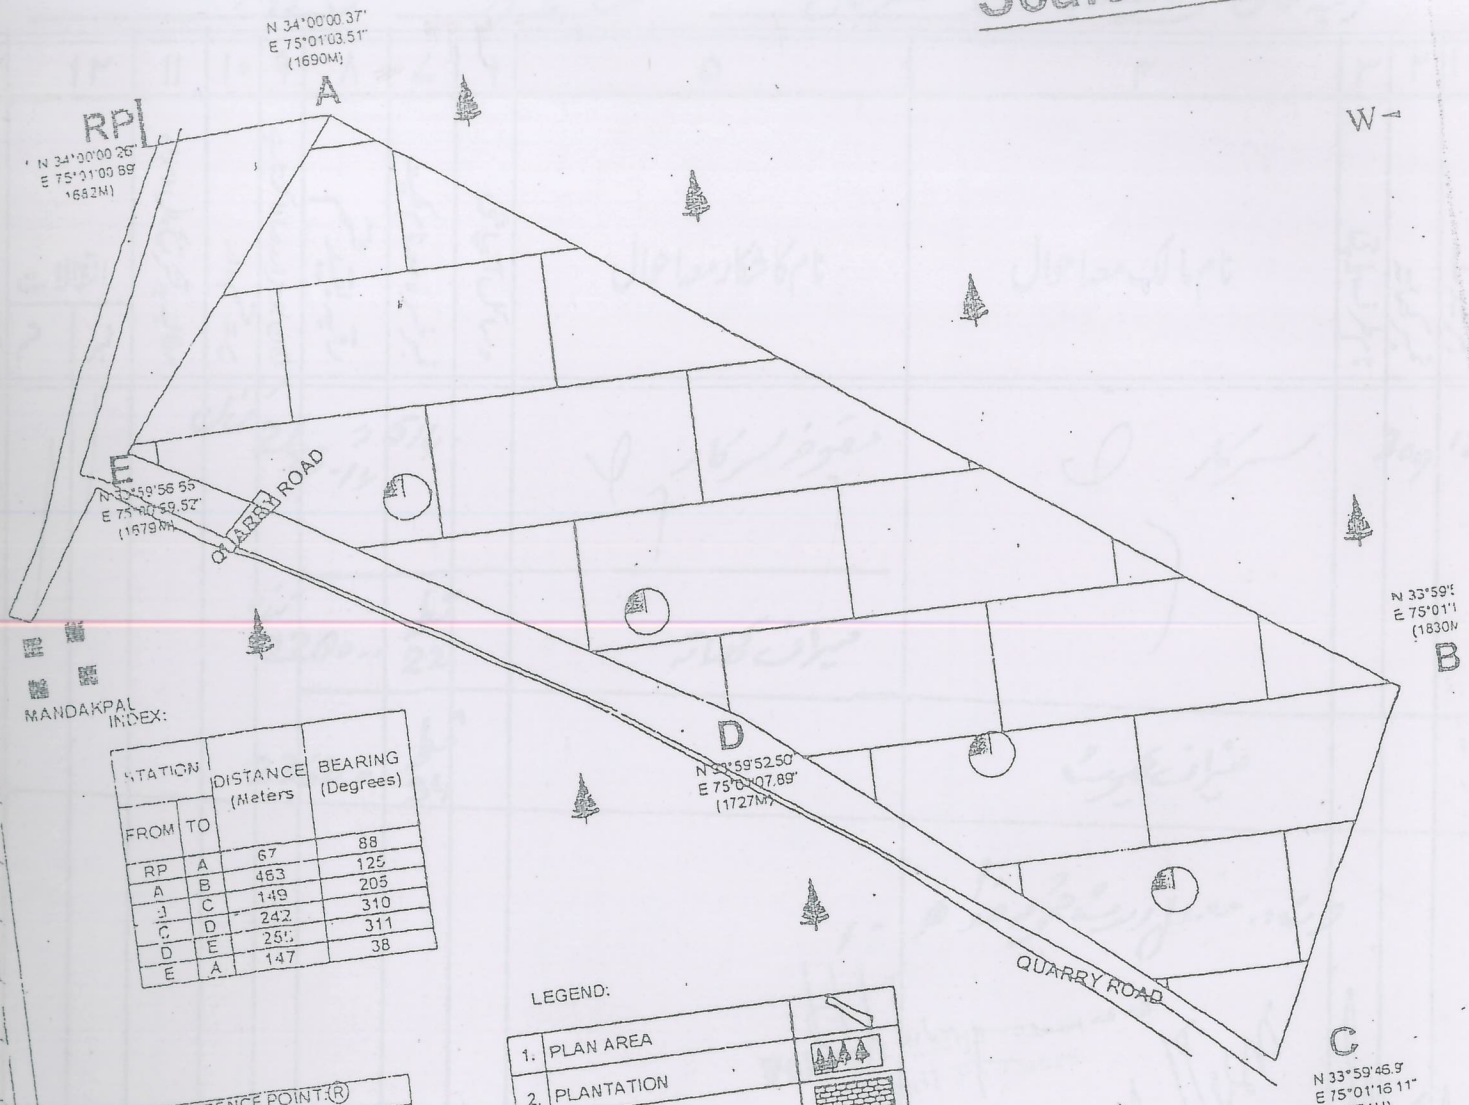

INDEX:

STATION		DISTANCE (Meters	BEARING (Degrees)
FROM	TO		
RP	A	67	88
A	B	463	125
B	C	149	205
C	D	242	310
D	E	255	311
E	A	147	38

LEGEND:

1.	PLAN AREA	
2.	PLANTATION	
3.	LIMESTONE	
4.	ROAD/EXIT POINT	
5.	QUARRIES	
6.	HABITATION	

REFERENCE POINT (R)
ARMY CAMP GATE

KEY PLAN (N.T.S.)

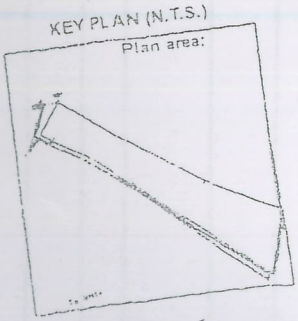

TOTAL NO. OF QUARRIES = 15

GOVERNMENT OF JAMMU AND KASHMIR
DEPARTMENT OF GEOLOGY & MINING.

ISHTIYAQ AHMAD
SURVEYOR

KHURSHEED AHMAD MIR
ASSTT. MINERAL OFFICER