MINOR MINERAL BLOCK-12, LARKI PORA BRIDGE DOWNSTREAM BRINGI NALLA DISTRICT ANANTNAG

Area of Plan: 9.34 hectare

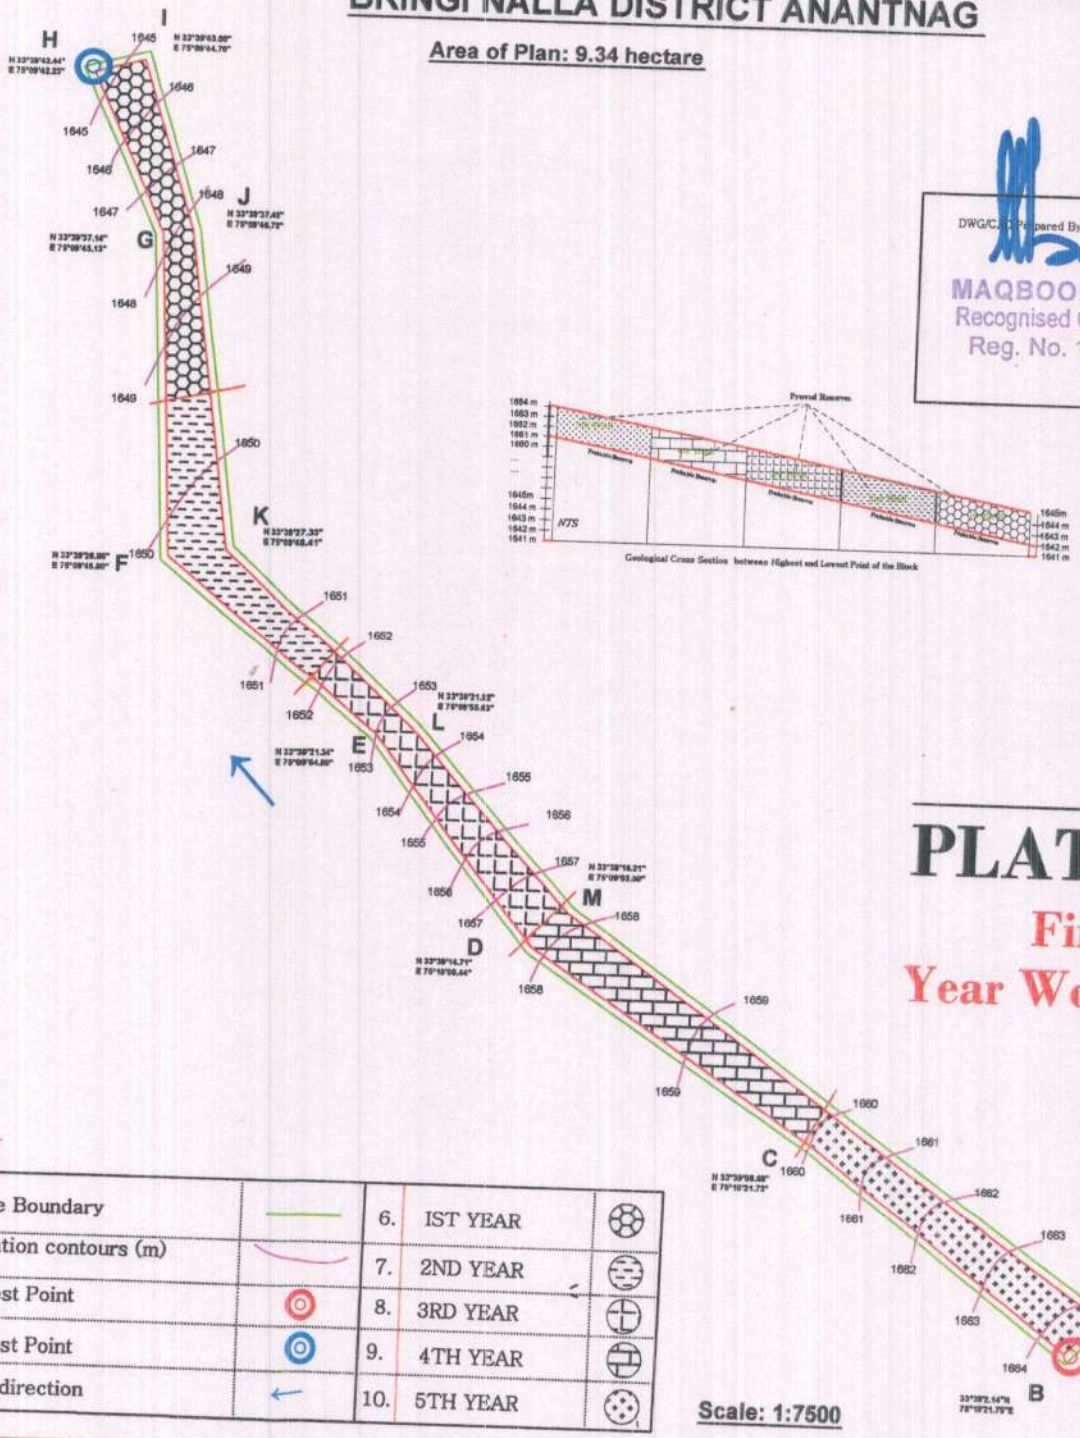

DWG/Plan Prepared By

MAQBOOL YOUSUF GANAI
Recognised Qualified Person (RQP)
Reg. No. 15/DGM/RQP/2018

PLATE 5A

First Year Work Plan

INDEX

1.	Lease Boundary		6.	IST YEAR	
2.	Elevation contours (m)		7.	2ND YEAR	
3.	Highest Point		8.	3RD YEAR	
4.	Lowest Point		9.	4TH YEAR	
5.	Flow direction	←	10.	5TH YEAR	

Scale: 1:7500

Approved
Vide No 535-39
Dt. 02-11-20

Office of the Joint Director of Geology & Mining, Kashmir

Signature Joint Director
Geology & Mining Deptt.
Srinagar