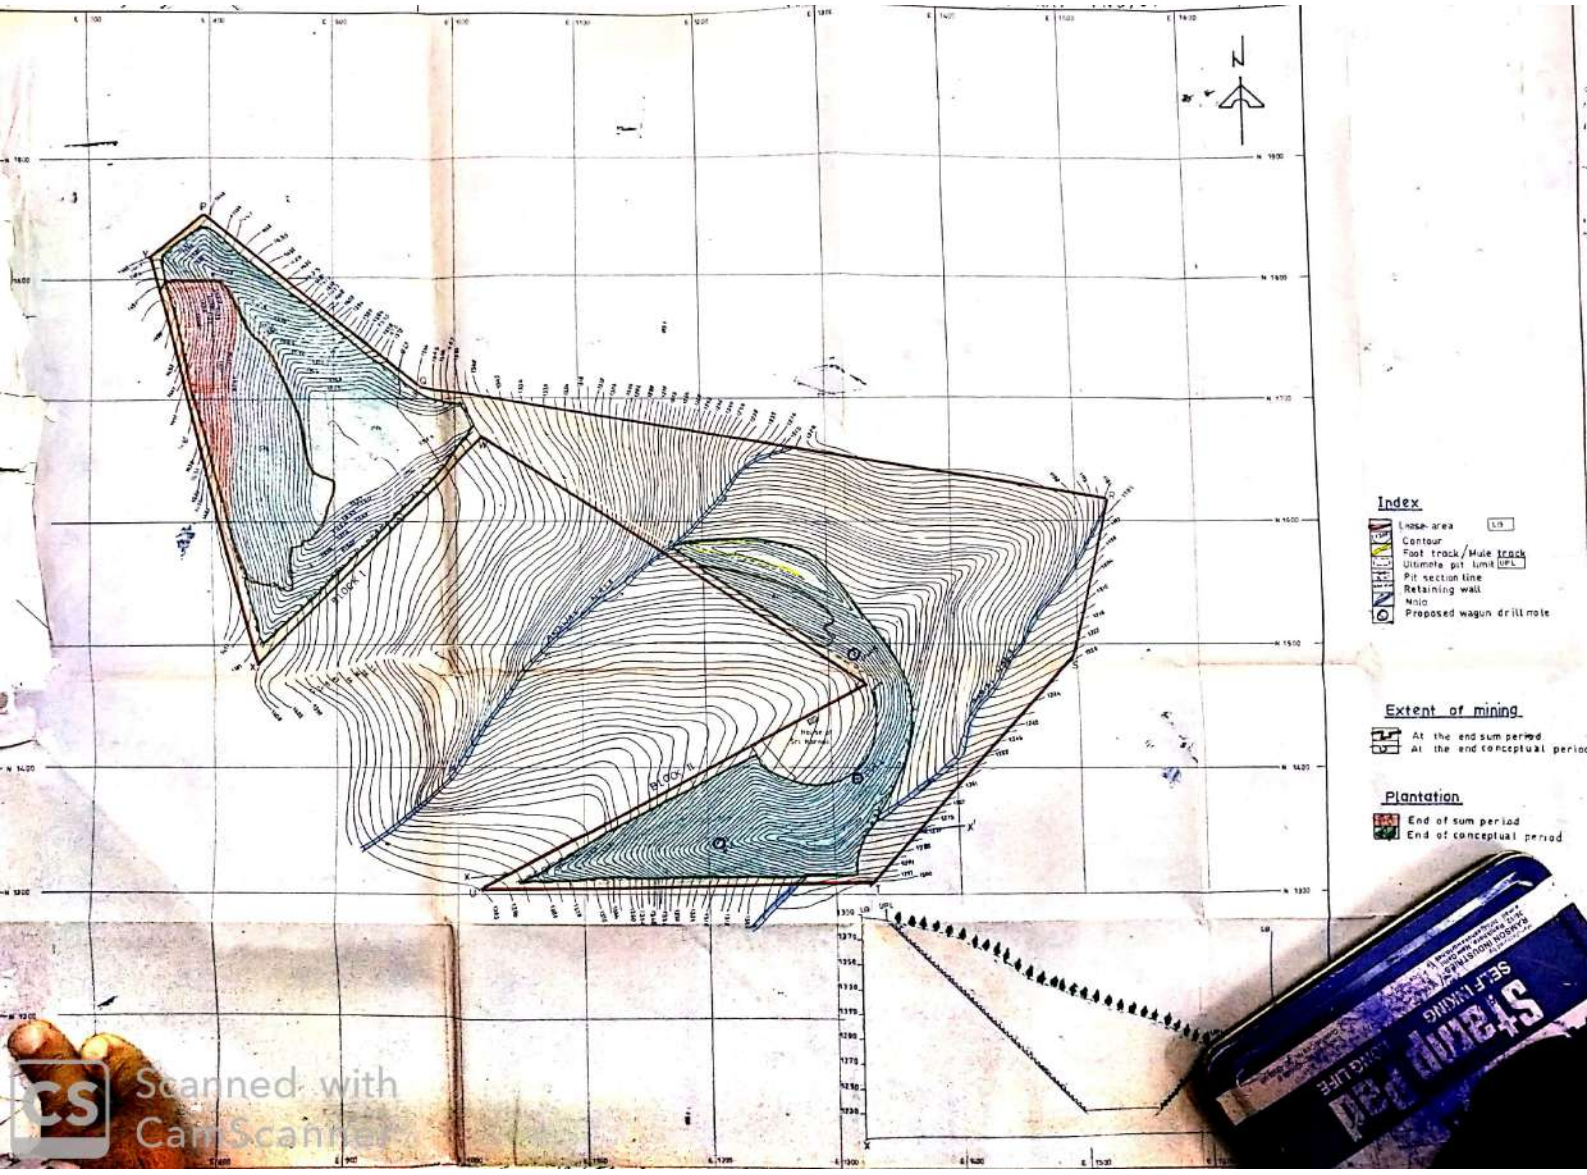
N
Index
Lease area
Contour
Foot track / Mule track
Ultimate pit limit UPL
Pit section line
Retaining wall
Nala
Proposed wagun drill hole
Extent of mining
At the end sum period
At the end conceptual period
Plantation
End of sum period
End of conceptual period
BLOCK I
BLOCK II
BLOCK III
Govt house at Sri Ramnagar
Scanned with CamScanner