PLAN SHOWING MINOR MINERAL BLOCK IN ANJI KHAD, UP STREAM SULA PARK BRIDGE, DISTT. REASI (PLAN-III)

AREA = 9.02 Hectare **SCALE:- 1:3000**

Block No 03

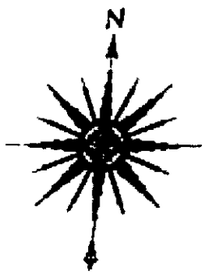

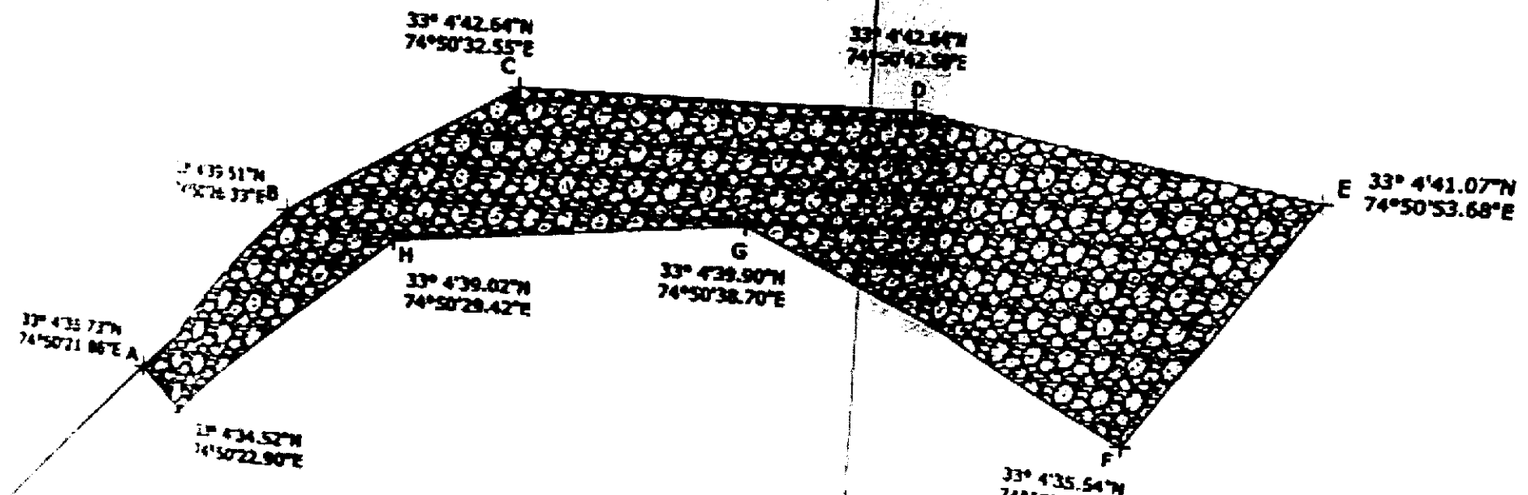

INDEX:-

STATION FROM	STATION TO	BEARING	DISTANCE
R	A	44°	654 m
A	B	45°	179 m
B	C	80°	191 m
C	D	90°	279 m
D	E	95°	290 m
E	F	214°	214 m
F	G	295°	321 m
G	H	334°	257 m
H	I	231°	257 m
I	A	31°	228 m

SULA PARK BRIDGE ON THE RIGHT BANK OF ANJI KHAD — 33° 4'42.15"N 74°50'4.30"E

LEGEND:-

1. PLAN AREA	
2. SAND / BOULDER (RBM)	
3. ROAD/ EXIT POINT	
4. HABITATION	
5. RIVER FLOW	

DEPARTMENT OF GEOLOGY & MINING
GOVERNMENT

Deputy Director
Geology & Mining Deptt.
J A M M U.