S.NW.25 24

PLAN SHOWING MINOR MINERAL BLOCK IN POONCH RIVER DOWN STREAM KALAI BRIDGE KALAI AREA DISTT. POONCH

AREA = 9.11 Hectare SCALE:- 1:4000

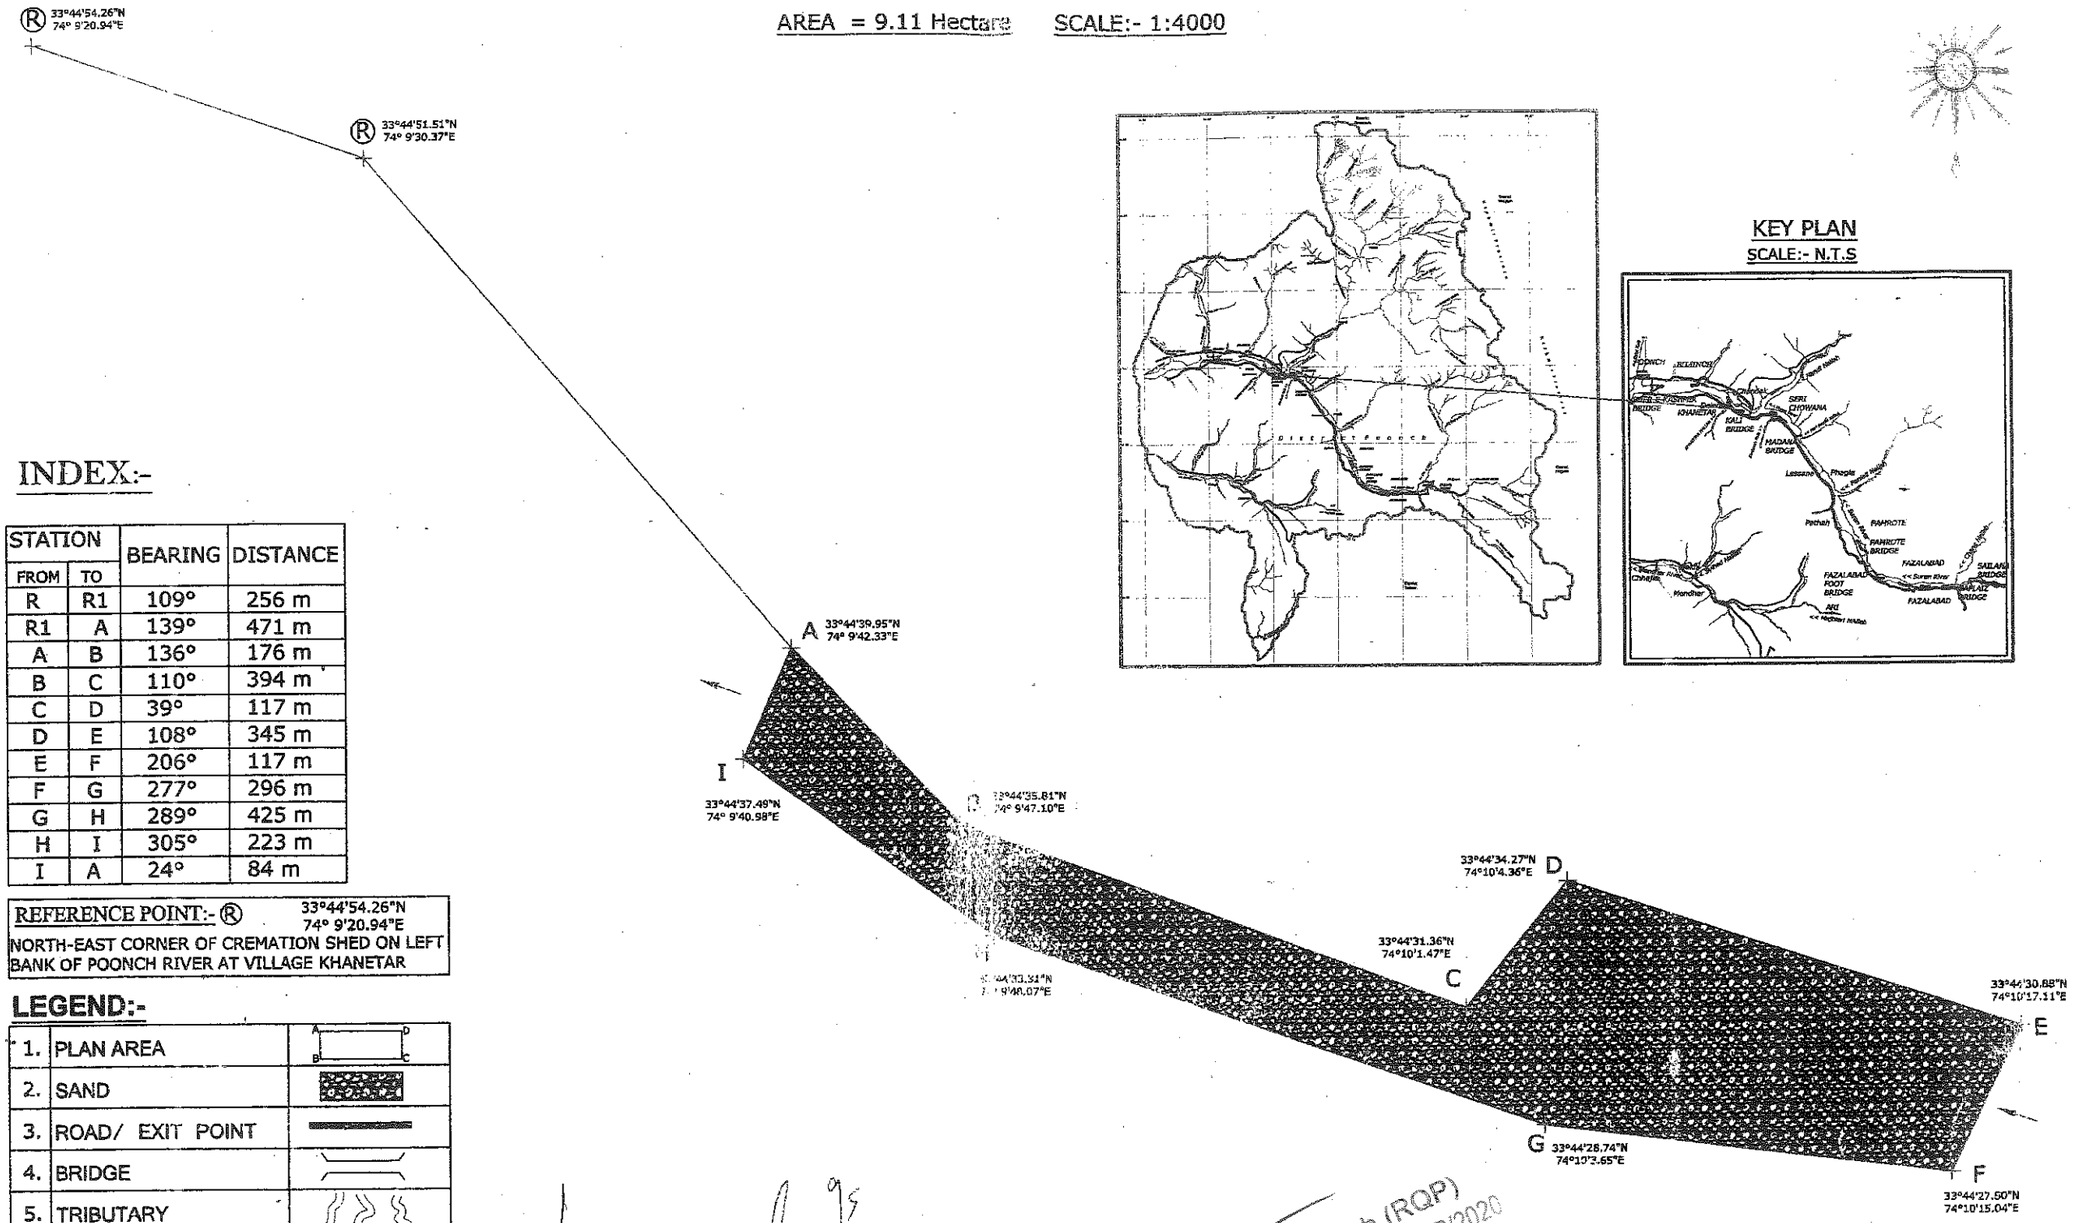

KEY PLAN
SCALE:- N.T.S

INDEX:-

STATION		BEARING	DISTANCE
FROM	TO		
R	R1	109°	256 m
R1	A	139°	471 m
A	B	136°	176 m
B	C	110°	394 m
C	D	39°	117 m
D	E	108°	345 m
E	F	206°	117 m
F	G	277°	296 m
G	H	289°	425 m
H	I	305°	223 m
I	A	24°	84 m

REFERENCE POINT:- ® 33°44'54.26"N 74° 9'20.94"E
NORTH-EAST CORNER OF CREMATION SHED ON LEFT BANK OF POONCH RIVER AT VILLAGE KHANETAR

LEGEND:-

1.	PLAN AREA	
2.	SAND	
3.	ROAD/ EXIT POINT	
4.	BRIDGE	
5.	TRIBUTARY	
6.	HABITATION	
7.	RIVER FLOW	

DEPARTMENT OF GEOLOGY & MINING, J & K GOVT.

Kulwant Singh (Geologist-II)

Rajeshwar Singh (RQP)
Registration No.17/DGM/RQP/2020

Deputy Director
Geology & Mining Deptt.
J A M M U.

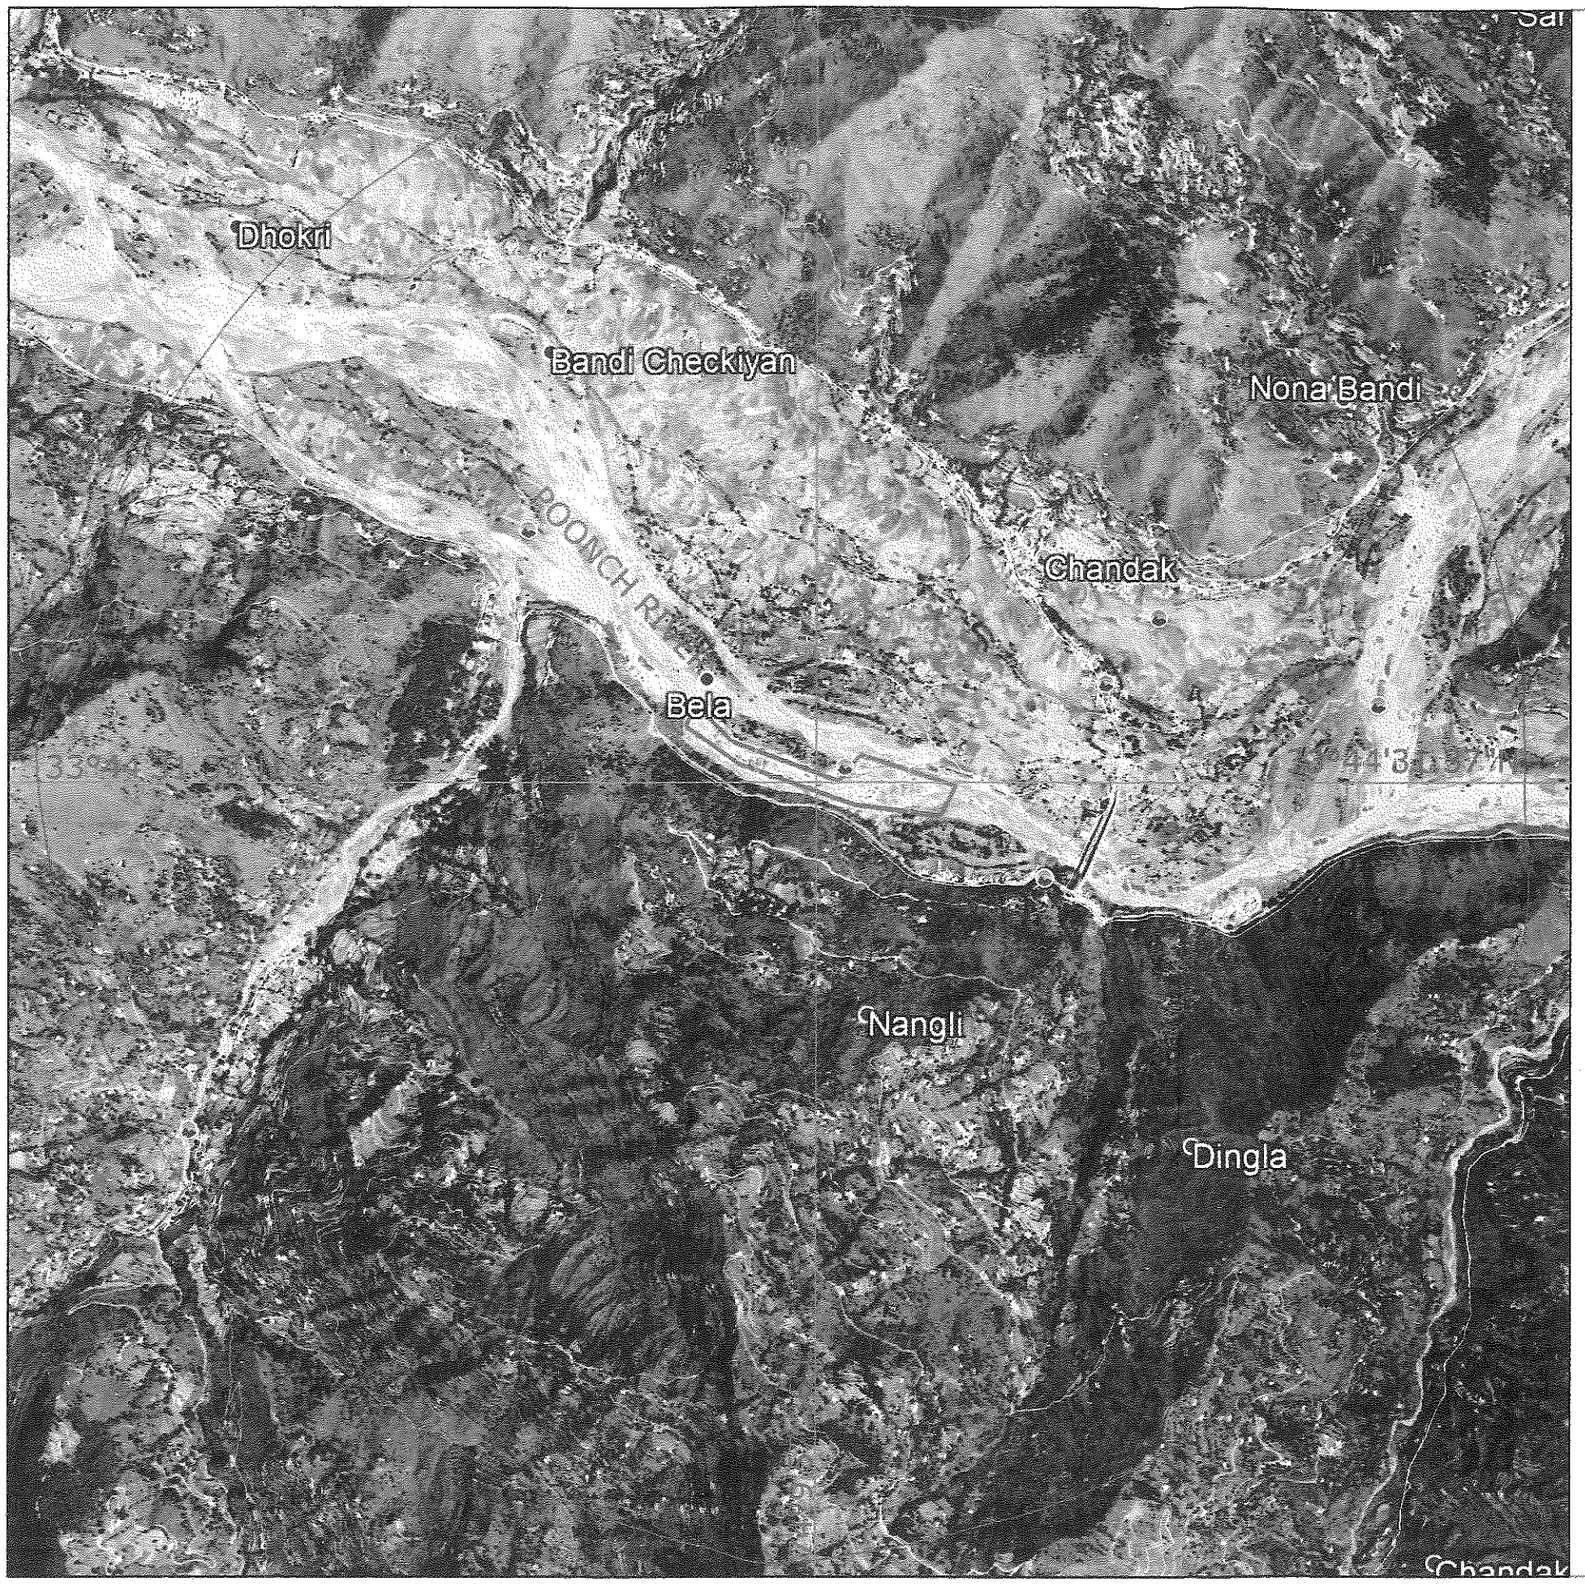

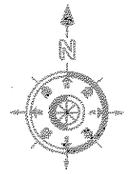

LEGEND:-

S.NO.	PARTICULARS	SYMBOLS
1.	*LEASE BOUNDARY*	

MINOR MINERAL BLOCK IN POONCH RIVER DOWNSTREAM KALAI BRIDGE, KALAI AREA DISTRICT POONCH.
AREA = 9.11 HECTARES

APPLICANT:-	*M/S SAI MINES R/O LOGATE, TEHSIL & DISTRICT KATHUA*
SHEET TITLE:-	***ENVIRONMENT CORE ZONE PLAN & GOOGLE MAP***
SCALE:-1:20000	*PLATE NO. 2*

PREPARED BY:- RAJESHWAR SINGH (RQP)
RQP NO. 17/DGM/RQP/2020 DATE OF EXP. 05.07.2029

SIG:-

Rajeshwar Singh (RQP)
Registration No.17/DGM/RQP/2020

Deputy Director
Geology & Mining Deptt.
J A M M U.

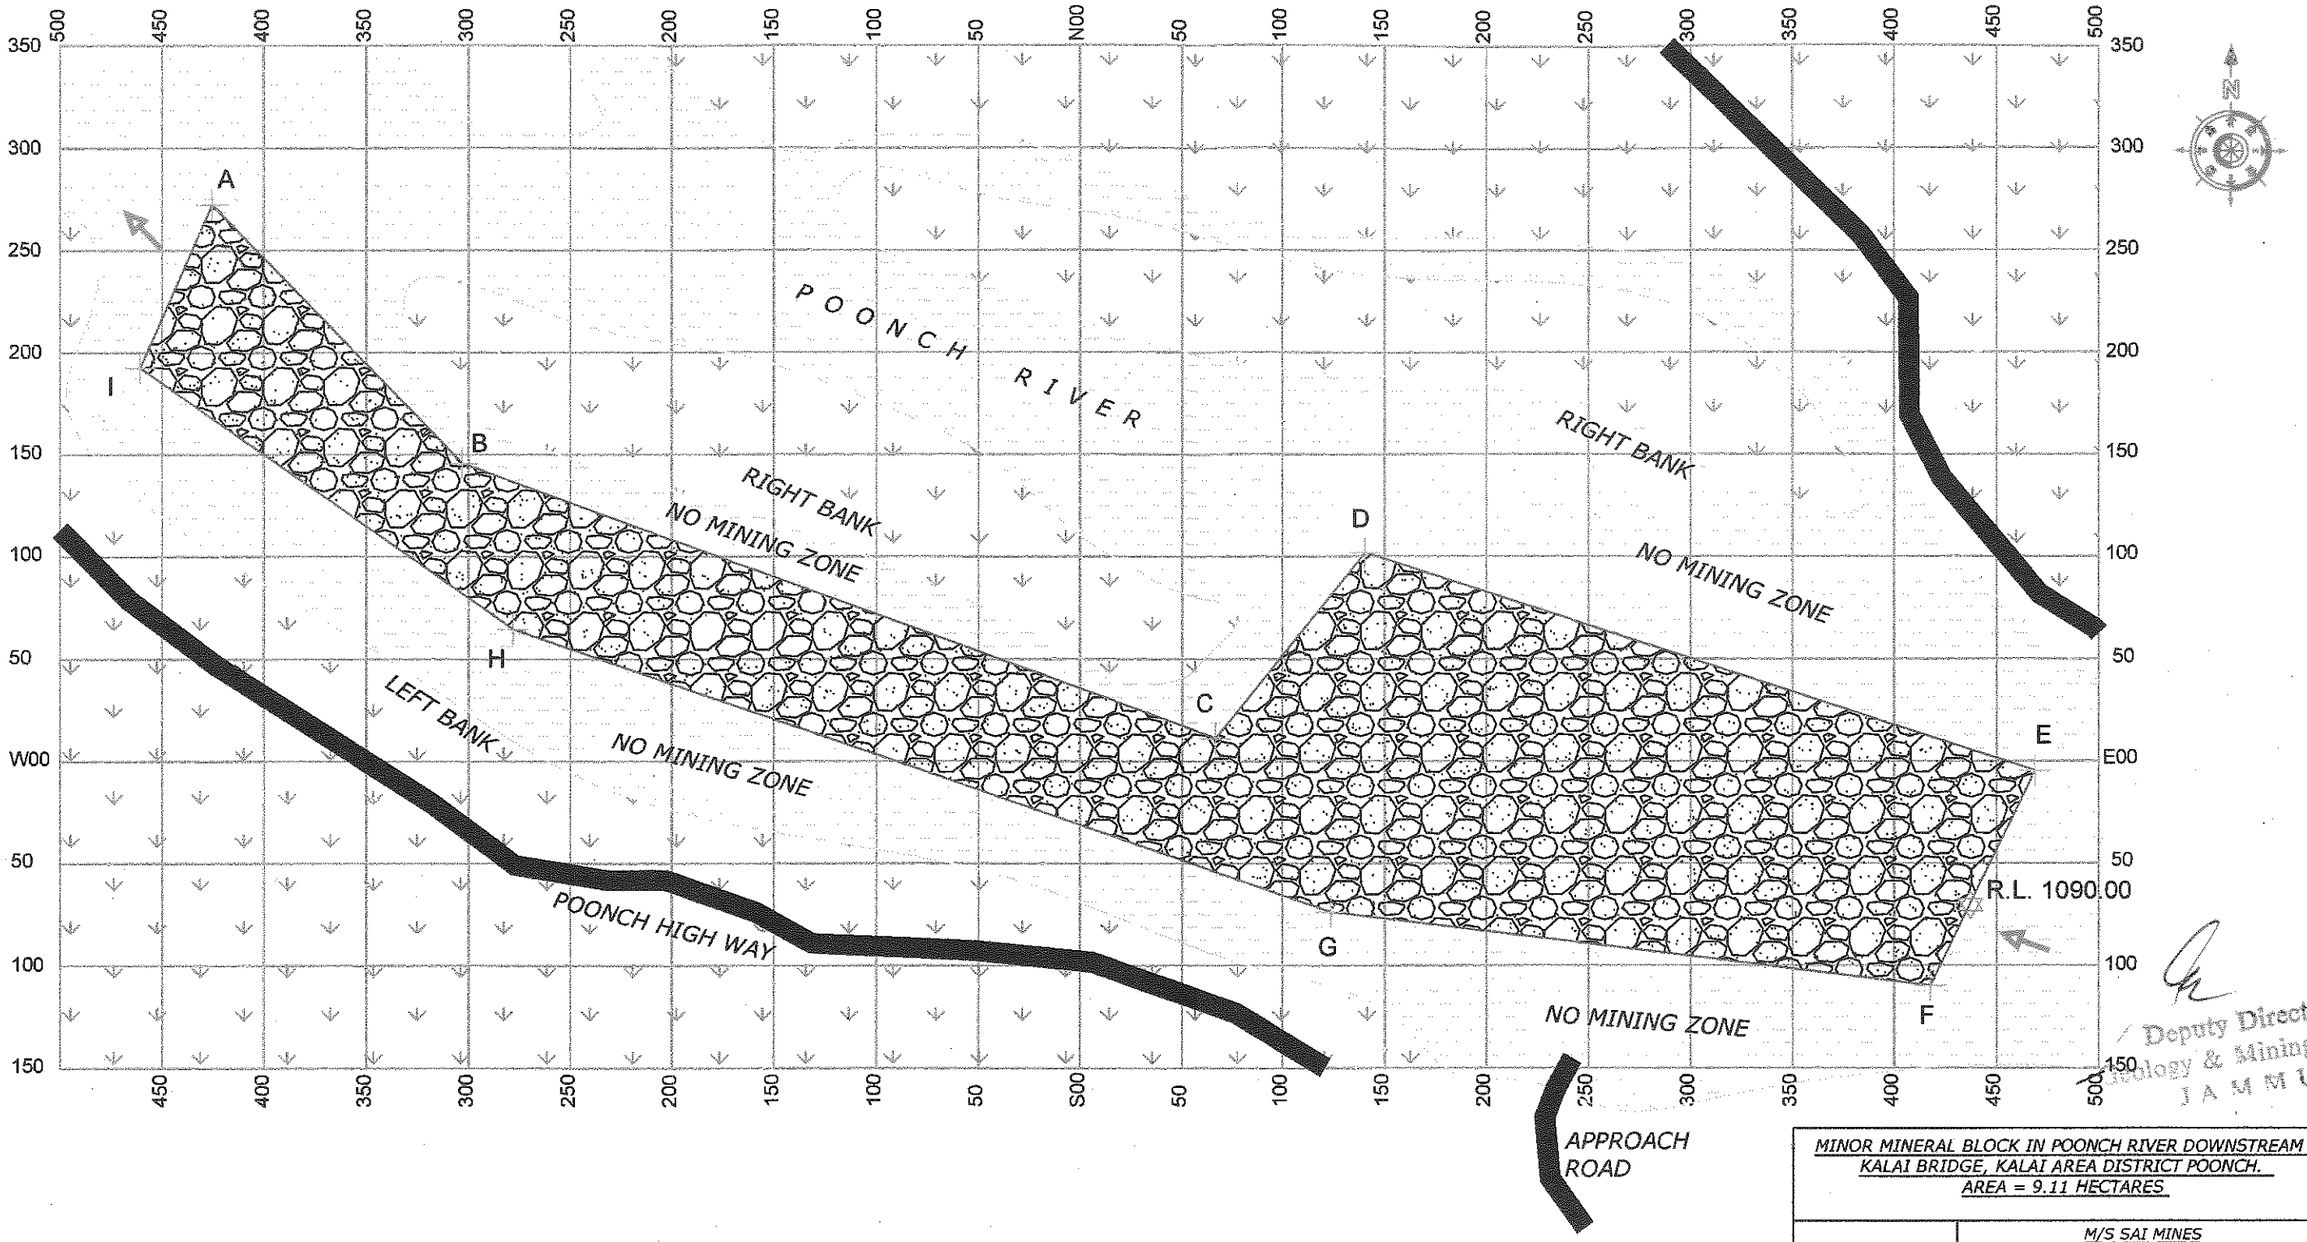

LEGEND:-

S.NO.	PARTICULARS	SYMBOLS
1.	LEASE BOUNDARY	
2.	RIVER BED MATERIAL (RBM)	
3.	BENCH HEIGHT	R.L. 1090.00
4.	NALLAH	
5.	RIVER FLOW	
6.	ROAD	
7.	FIELD	

MINOR MINERAL BLOCK IN POONCH RIVER DOWNSTREAM
KALAI BRIDGE, KALAI AREA DISTRICT POONCH.
AREA = 9.11 HECTARES

APPLICANT:-	M/S SAI MINES R/O LOGATE, TEHSIL & DISTRICT KATHUA
SHEET TITLE:-	**GEOLOGICAL SURFACE PLAN**
SCALE:- 1:3000	PLATE NO. 3

PREPARED BY:- RAJESHWAR SINGH (RQP)
RQP NO. 17/DGM/RQP/2020 DATE OF EXP. 05.07.2029

SIG:-

Rajeshwar Singh (RQP)
Registration No.17/DGM/RQP/2020

Deputy Director
Geology & Mining Deptt.
J A M M U.

1st. YEAR PRODUCTION PLAN

INDEX CONTOUR
VALUE = 1090.00 M.

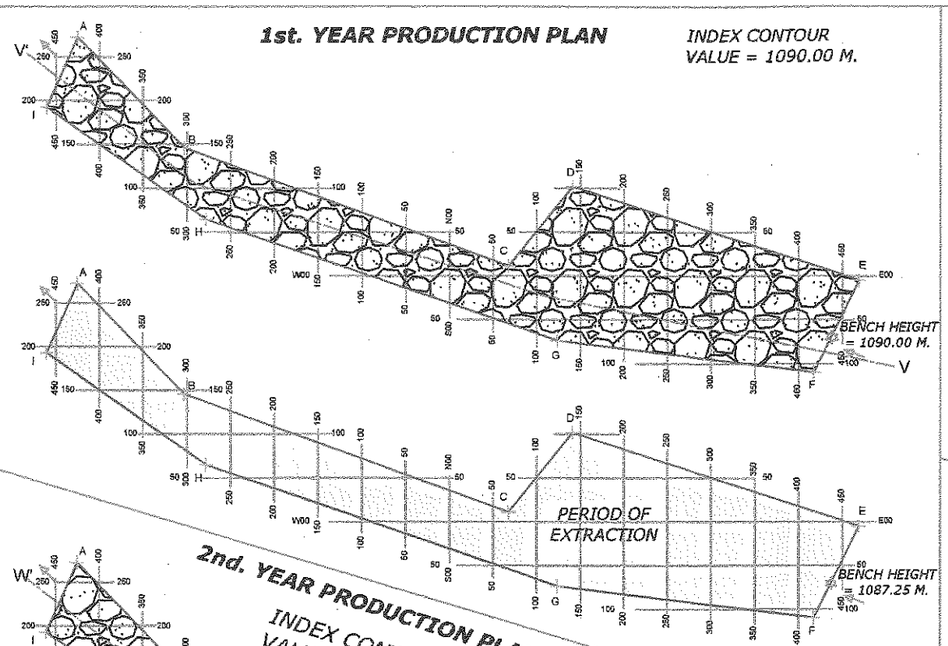

2nd. YEAR PRODUCTION PLAN

INDEX CONTOUR
VALUE = 1090.00 M.

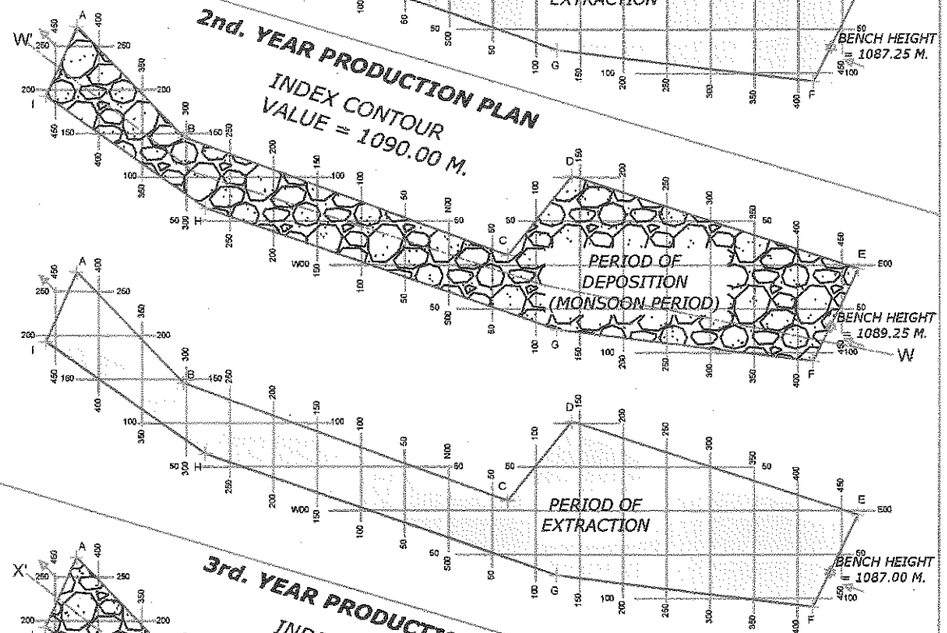

3rd. YEAR PRODUCTION PLAN

INDEX CONTOUR
VALUE = 1090.00 M.

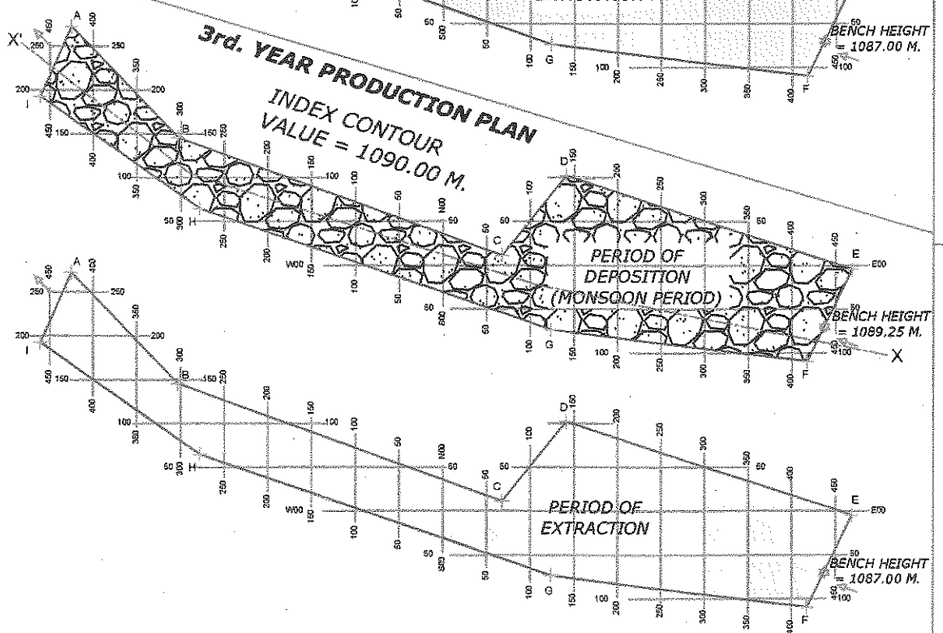

4th. YEAR PRODUCTION PLAN

INDEX CONTOUR
VALUE = 1090.00 M.

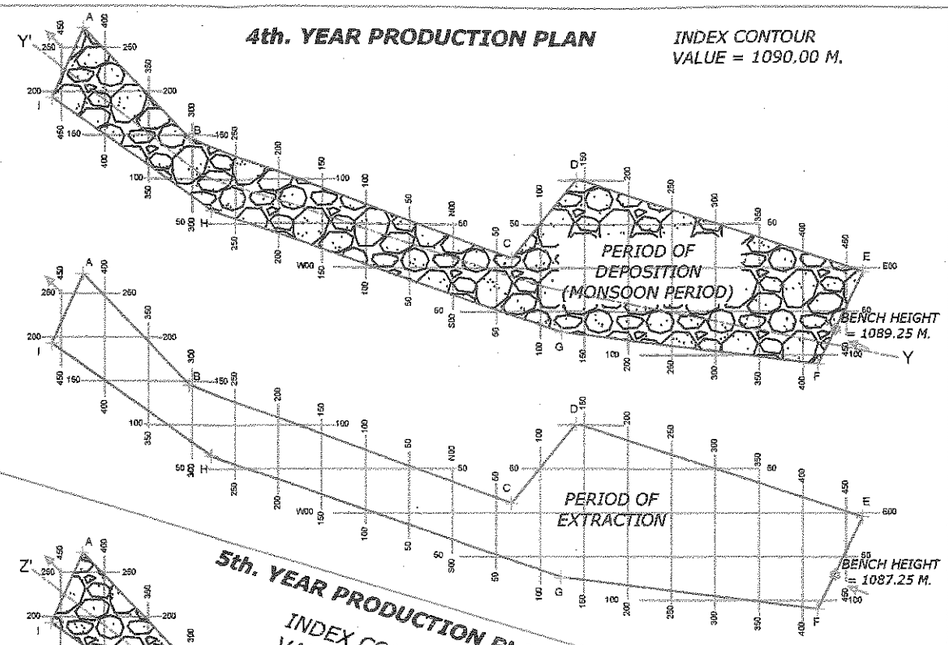

5th. YEAR PRODUCTION PLAN

INDEX CONTOUR
VALUE = 1090.00 M.

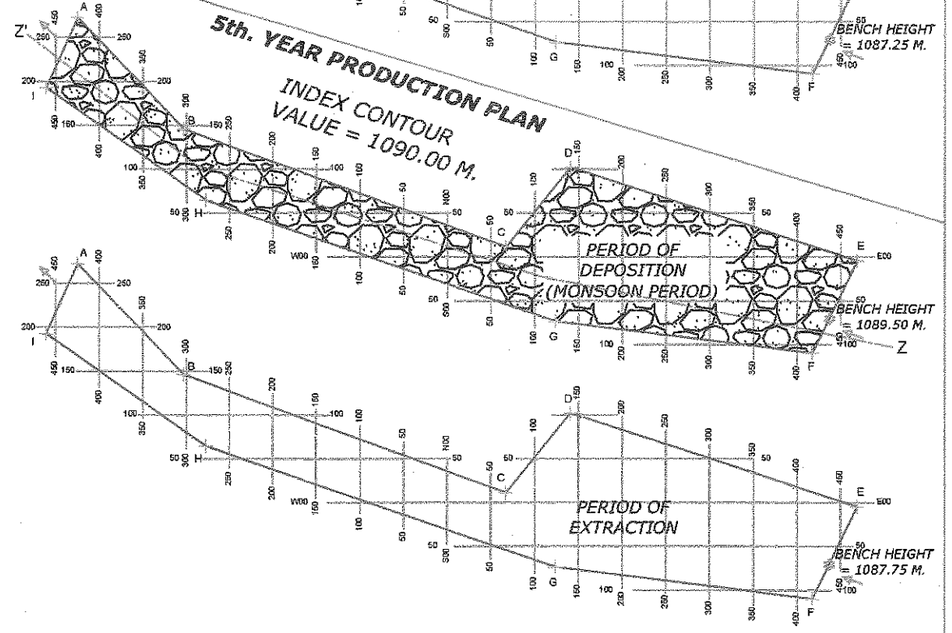

YEARS WISE PRODUCTION

1st.YEAR	2nd.YEAR	3rd.YEAR	4th.YEAR	5th.YEAR

LEGEND:-

S.NO.	PARTICULARS	SYMBOLS
1.	LEASE BOUNDARY	
2.	RIVER BED MATERIAL (RBM)	
3.	BENCH HEIGHT	1090.00
4.	SECTION	
5.	RIVER FLOW	

MINOR MINERAL BLOCK IN POONCH RIVER DOWNSTREAM KALAI BRIDGE, KALAI AREA DISTRICT POONCH. AREA = 9.11 HECTARES

APPLICANT:-	M/S SAI MINES R/O LOGATE, TEHSIL & DISTRICT KATHUA
SHEET TITLE:-	CYCLE OF FIVE YEARS PRODUCTION PLAN
SCALE:-1:7000	PLATE NO. 4

PREPARED BY:- RAJESHWAR SINGH (RQP)
RQP NO. 17/DGM/RQP/2020 DATE OF EXP. 05.07.2029
SIG:-

Deputy Director
Geology & Mining Deptt.
J A M M U

Rajeshwar Singh (RQP)
Registration No.17/DGM/RQP/20

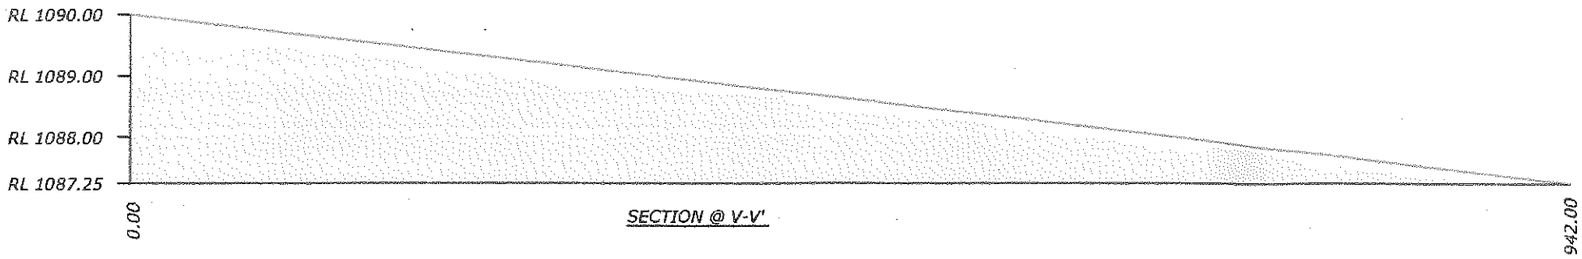

SECTION @ V-V'

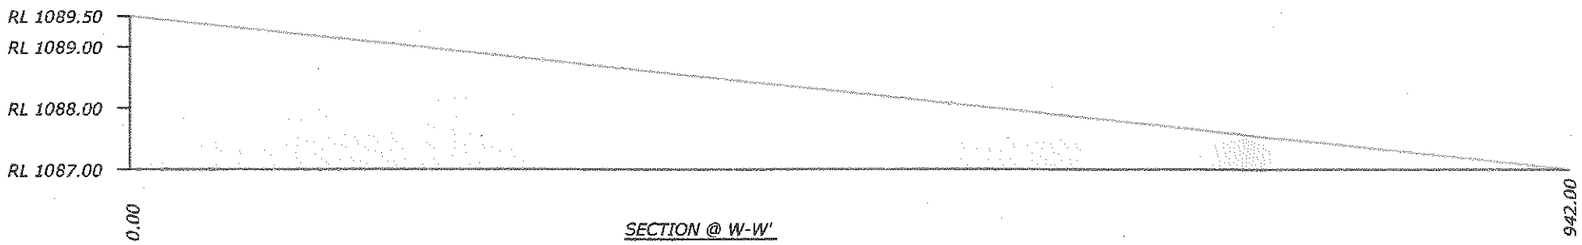

SECTION @ W-W'

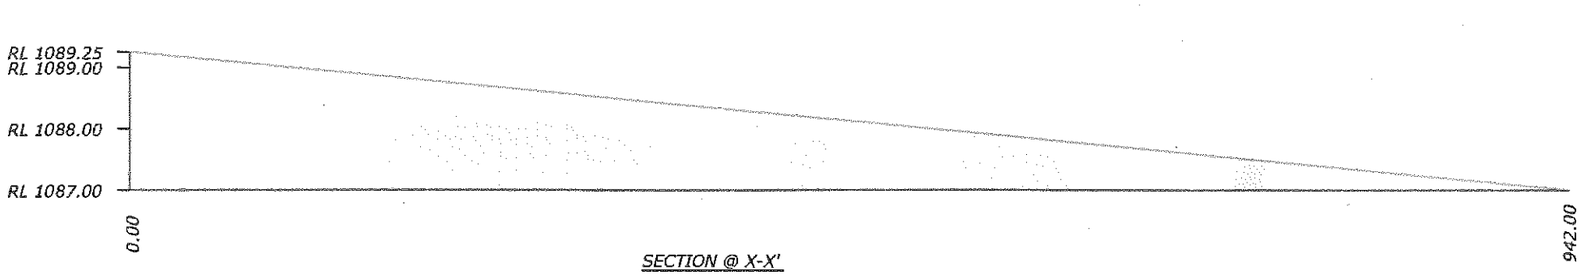

SECTION @ X-X'

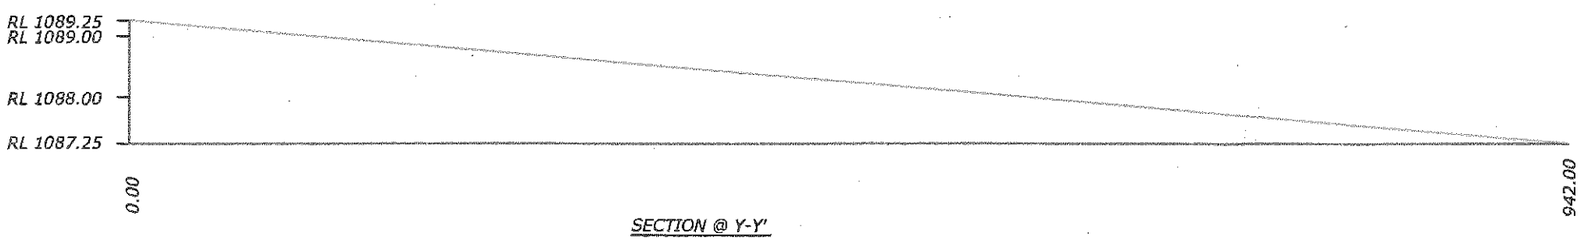

SECTION @ Y-Y'

SECTION @ Z-Z'

YEARS WISE PRODUCTION

1st.YEAR	2nd.YEAR	3rd.YEAR	4th.YEAR	5th.YEAR

MINOR MINERAL BLOCK IN POONCH RIVER DOWNSTREAM KALAI BRIDGE, KALAI AREA DISTRICT POONCH. AREA = 9.11 HECTARES

APPLICANT:-	M/S SAI MINES R/O LOGATE, TEHSIL & DISTRICT KATHUA
SHEET TITLE:-	**SECTIONS**
SCALE:-HOR. =1:4000 VER. =1:100	PLATE NO. 5

PREPARED BY:- RAJESHWAR SINGH (RQP)
RQP NO. 17/DGM/RQP/2020
DATE OF EXP. 05.07.2029

SIG:-

Rajeshwar Singh (RQP)
Registration No.17/DGM/RQP/2020

Deputy Director
Geology & Mining Deptt.
J A M M U

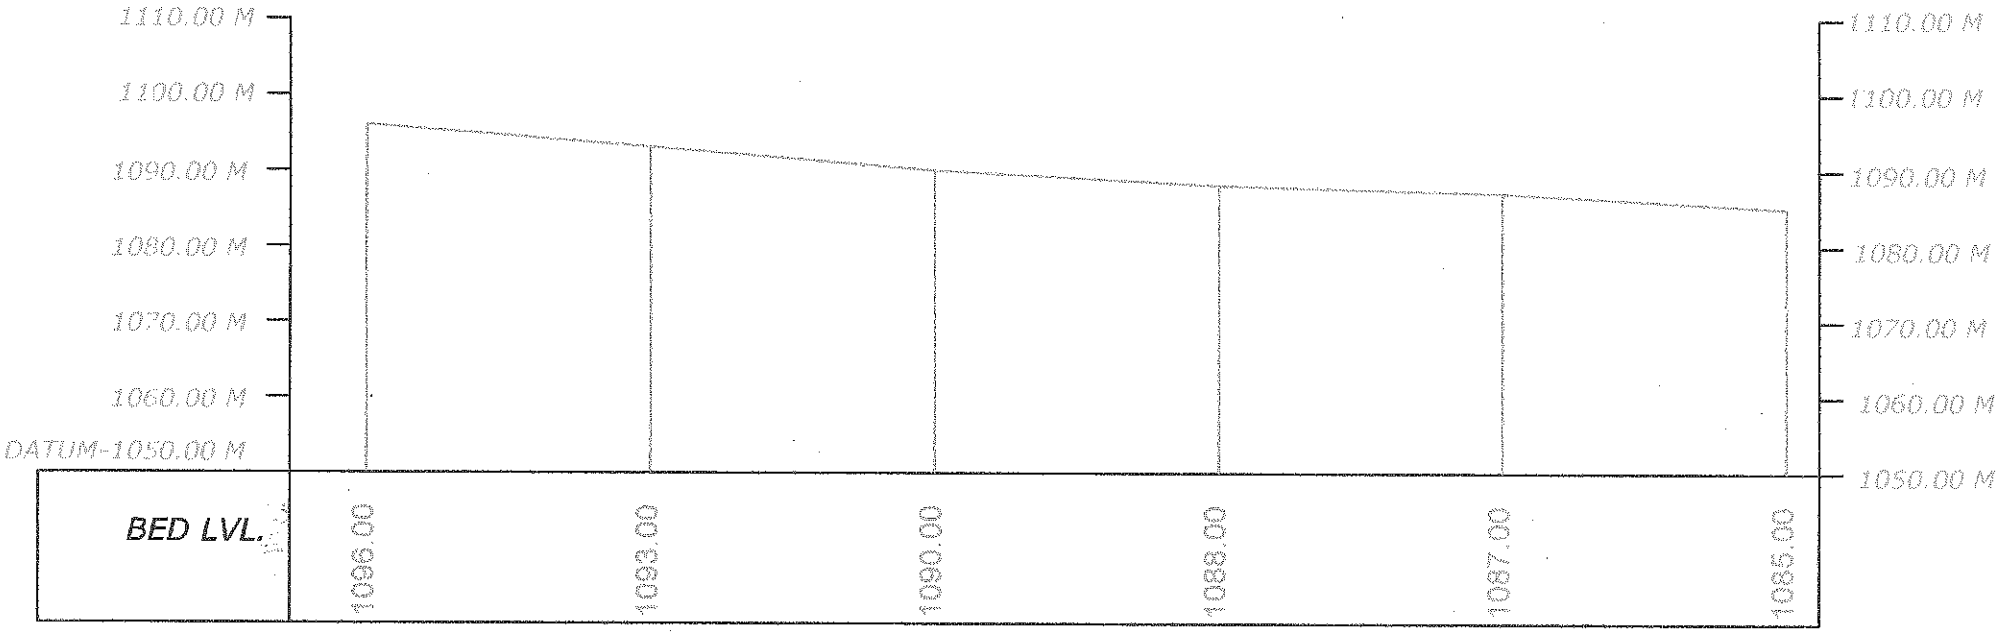

MINOR MINERAL BLOCK IN POONCH RIVER DOWNSTREAM KALAI BRIDGE, KALAI AREA DISTRICT POONCH. AREA = 9.11 HECTARES

APPLICANT:-	*M/S SAI MINES R/O LOGATE, TEHSIL & DISTRICT KATHUA*
SHEET TITLE:-	***LONGITUDINAL PROFILE OF MINOR MINERAL BLOCK***
SCALE:-Hor. = 1cm=50m Ver. = 1cm=10m	*PLATE NO. 6*

PREPARED BY:- RAJESHWAR SINGH (RQP)
RQP NO. 17/DGM/RQP/2020 DATE OF EXP. 05.07.2029

SIG:- Rajeshwar Singh (RQP)
Registration No. 17/DGM/RQP/2020

Deputy Director
Geology & Mining Deptt.

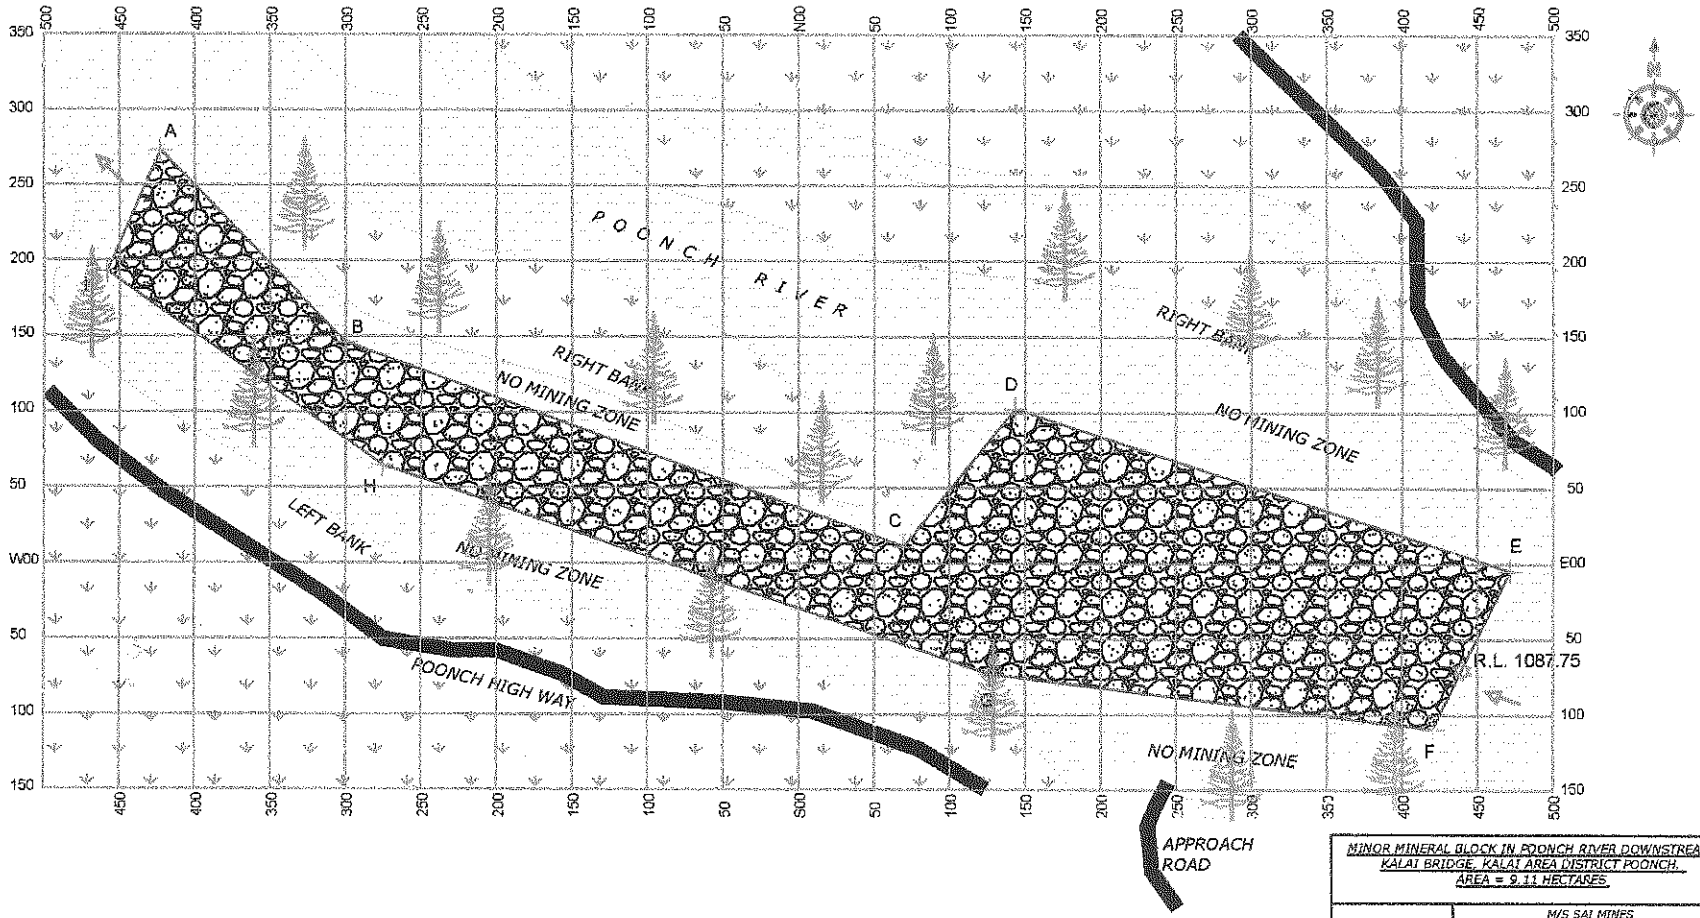

LEGEND:-

S.NO.	PARTICULARS	SYMBOLS
1.	LEASE BOUNDARY	
2.	RIVER BED MATERIAL (RBM)	
3.	BENCH HEIGHT	R.L. 1087.75
4.	NALLAH	
5.	RIVER FLOW	
6.	ROAD	
7.	FIELD	

MINOR MINERAL BLOCK IN POONCH RIVER DOWNSTREAM KALAI BRIDGE, KALAI AREA DISTRICT POONCH, AREA = 9.11 HECTARES

APPLICANT:-	M/S SAI MINES R/O LOGATE TEHSIL & DISTRICT KATHUA
SHEET TITLE:-	**FINAL MINE CLOSURE PLAN**
SCALE:- 1:5000	PLATE NO. 7

PREPARED BY:- RAJESHWAR SINGH (RQP)
RQP NO. 17/DGM/RQP/2020 DATE OF EXP. 05.07.2029

SIG:- Rajeshwar Singh (RQP)

Deputy Director
Geology & Mining Deptt.